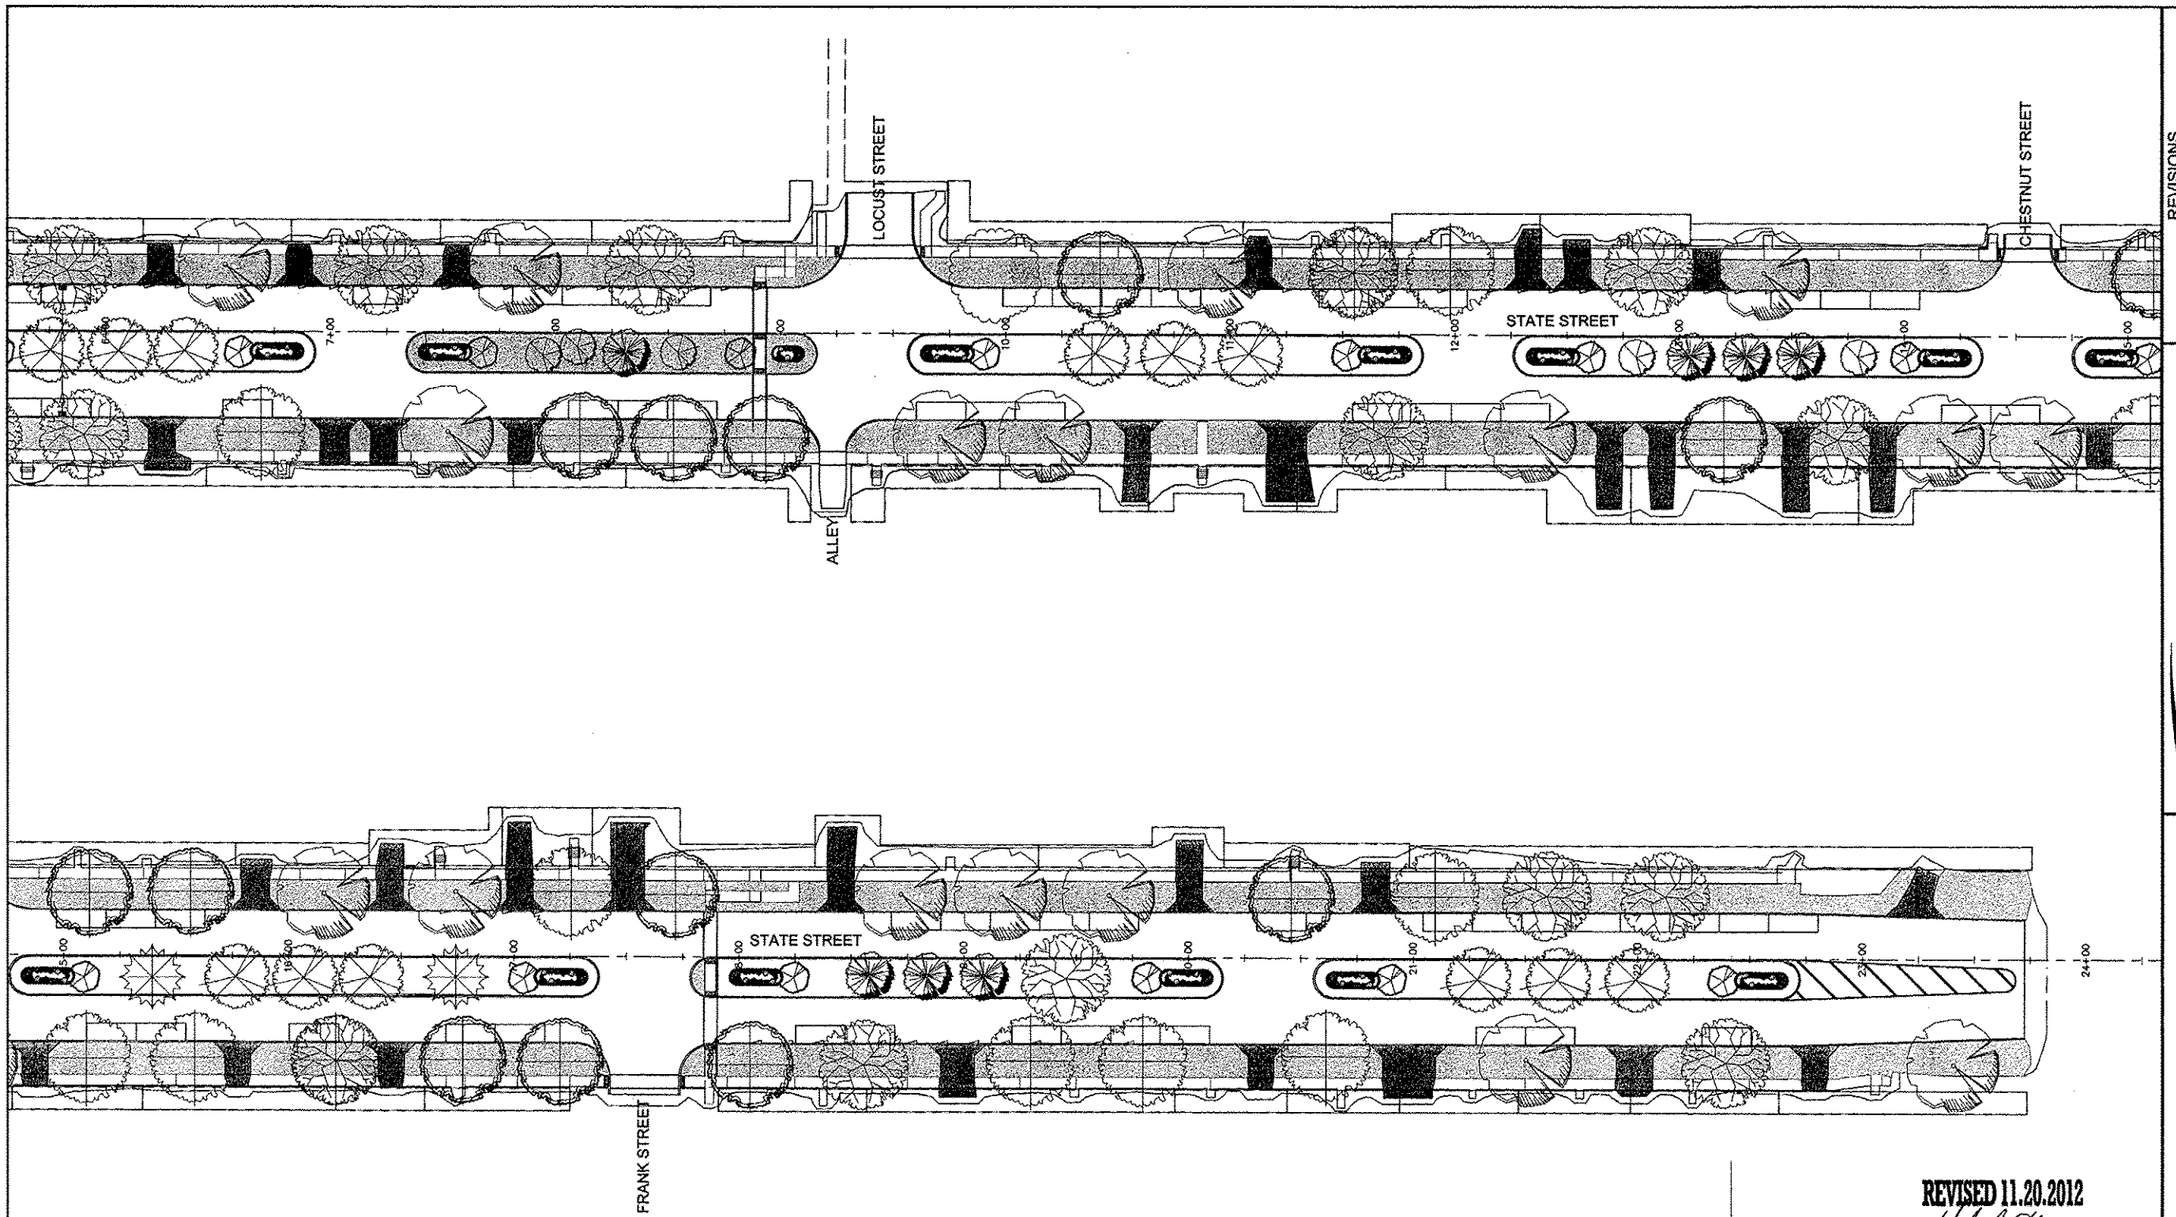

REVISED 11.20.2012

2/20/13

MARK A. SLIFKA
REGISTERED LANDSCAPE ARCHITECT
ILLINOIS 4157-000731 IOWA #00465

GREENSPACE ASSOCIATES
6749 VALLEY DR. BETTENDORF, IOWA 52722
563-355-8146 563-355-8115 fax
sales@greenspaceassociates.com
LANDSCAPE & IRRIGATION DESIGN, INSTALLATION & MAINTENANCE

USE OF THIS PLAN FOR BIDDING, PRICING, OR OTHER PURPOSES, WITHOUT THE WRITTEN CONSENT OF GREENSPACE ASSOCIATES, INC. IS PROHIBITED.

REVISIONS

No.	DESCRIPTION	DATE

Missman, Inc.
Professional Engineers & Land Surveyors
Rock Island, IL • (309) 788-7644
Bettendorf, IA • (563) 344-0250
Rockford, IL • (815) 965-4400
Sycamore, IL • (815) 895-3825
www.missman.com

STATE STREET RE-CONSTRUCTION
GENESEO, ILLINOIS

LANDSCAPING PLAN - 2

Missman Project No: A10M008

File Name: A10M008 LANDSCAPE PLAN.DWG

© COPYRIGHT 2013 ALL RIGHTS RESERVED

Field Book No: ####

Drawn By: WKS

Checked By: JLM

Date: 11/19/2012

57

Sheet 57 of 99