SCALE:
1" = 10' H
1" = 5' V

LEGEND
PGL = PROFILE GRADE LINE (CONTROL LINE)
TCE = TEMPORARY CONSTRUCTION EASEMENT
EX ROW = EXISTING RIGHT OF WAY

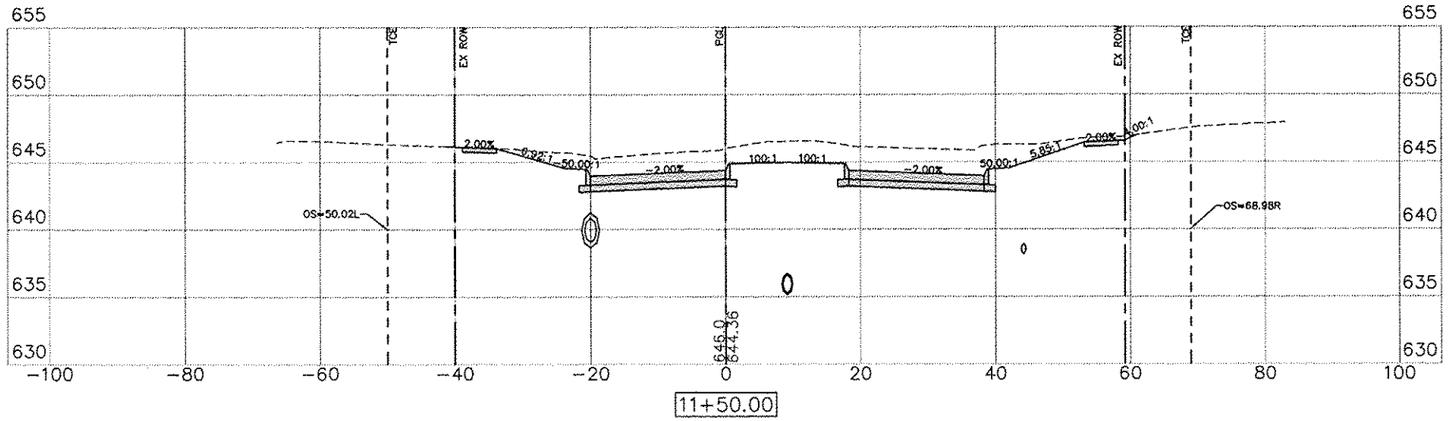

11+50.00

C= 114.13 F= 0.83

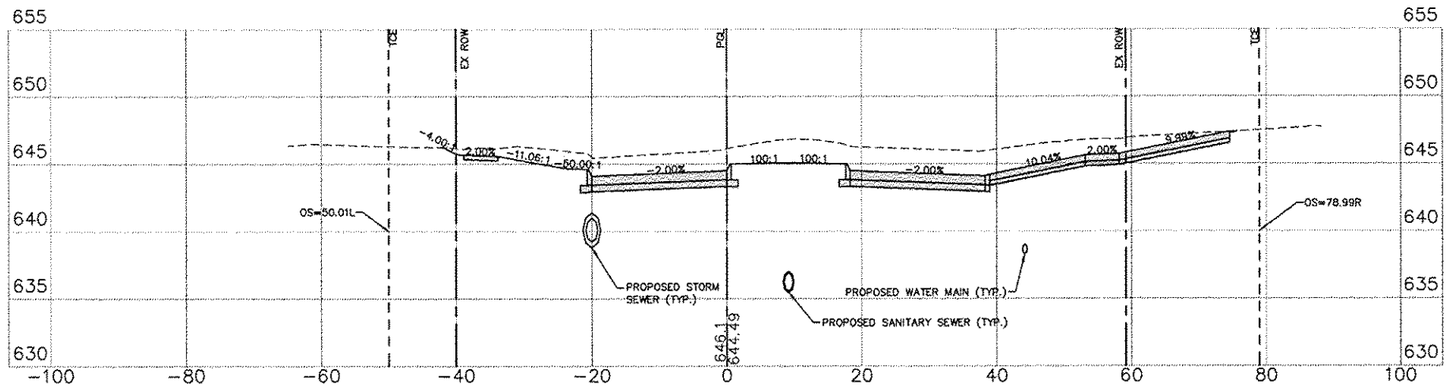

11+25.00

C= 133.58 F= 0.12

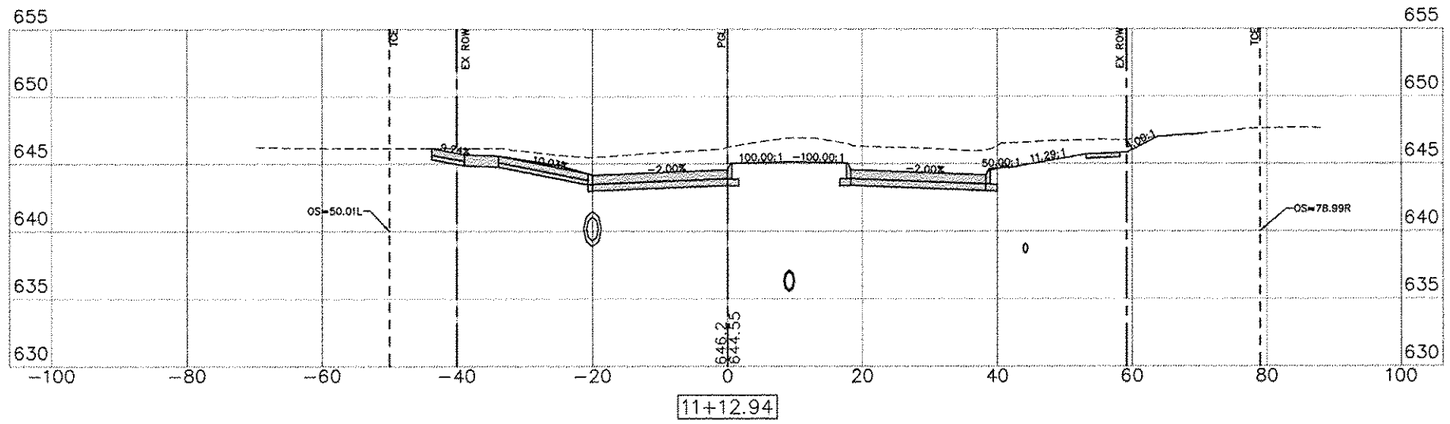

11+12.94

C= 96.28 F= 0.00

REVISIONS

No.	DESCRIPTION	DATE

Missman, Inc.
Professional Engineers & Land Surveyors
Rock Island, IL • (309) 788-7644
Bettendorf, IA • (563) 344-0260
Rockford, IL • (815) 965-6400
Sycamore, IL • (815) 895-3825
www.missman.com

STATE STREET RE-CONSTRUCTION
GENESEO, ILLINOIS

CROSS SECTIONS - 14

Missman Project No: A10M008
File Name: A10M008 X SECTIONS.dwg
© COPYRIGHT 2013 ALL RIGHTS RESERVED
Field Book No: ####
Drawn By: WKS
Checked By: JLM
Date: 11/19/2012

82

Sheet 82 of 99

G:\2010\MUNA10M008-Geneseo- S.State St. Sewer\Water\Drawings\Plot\A10M008 X SECTIONS.dwg, 3/7/2013 10:00:47 AM, jeffm