SD057

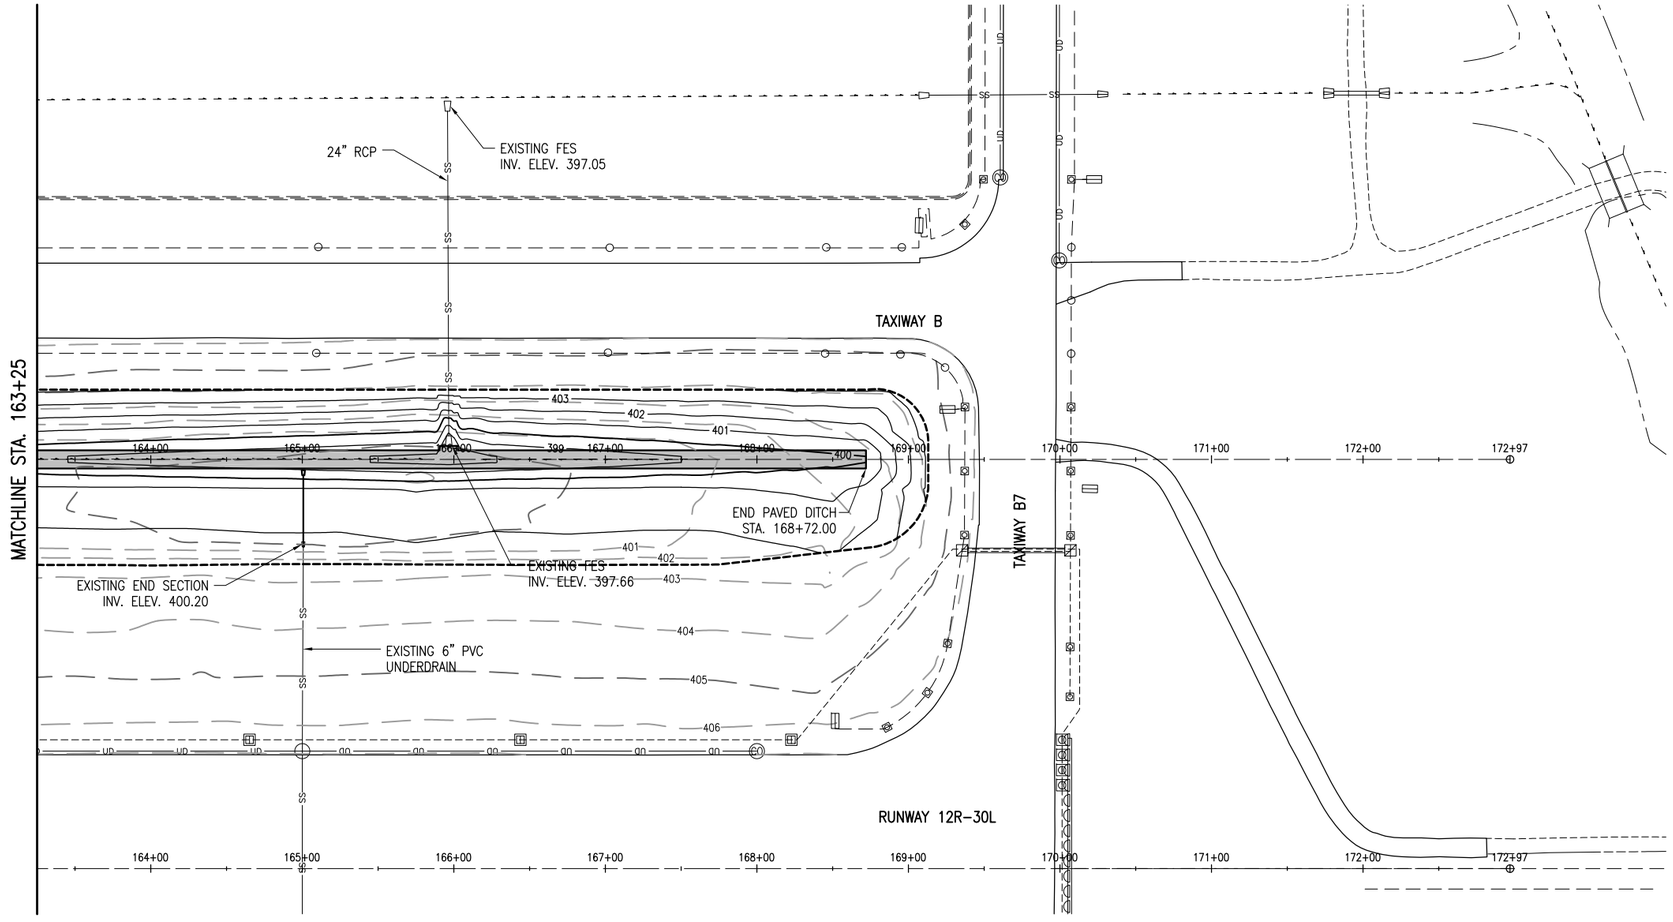

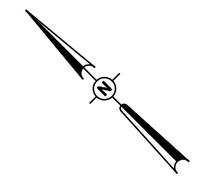

LEGEND

- EXISTING BUILDING
- EXISTING PAVEMENT
- EXISTING FENCE
- EXISTING STORM SEWER
- EXISTING SANITARY
- EXISTING DITCH
- EXISTING STORM INLET/MAHOLE
- PROPOSED CONCRETE DITCH

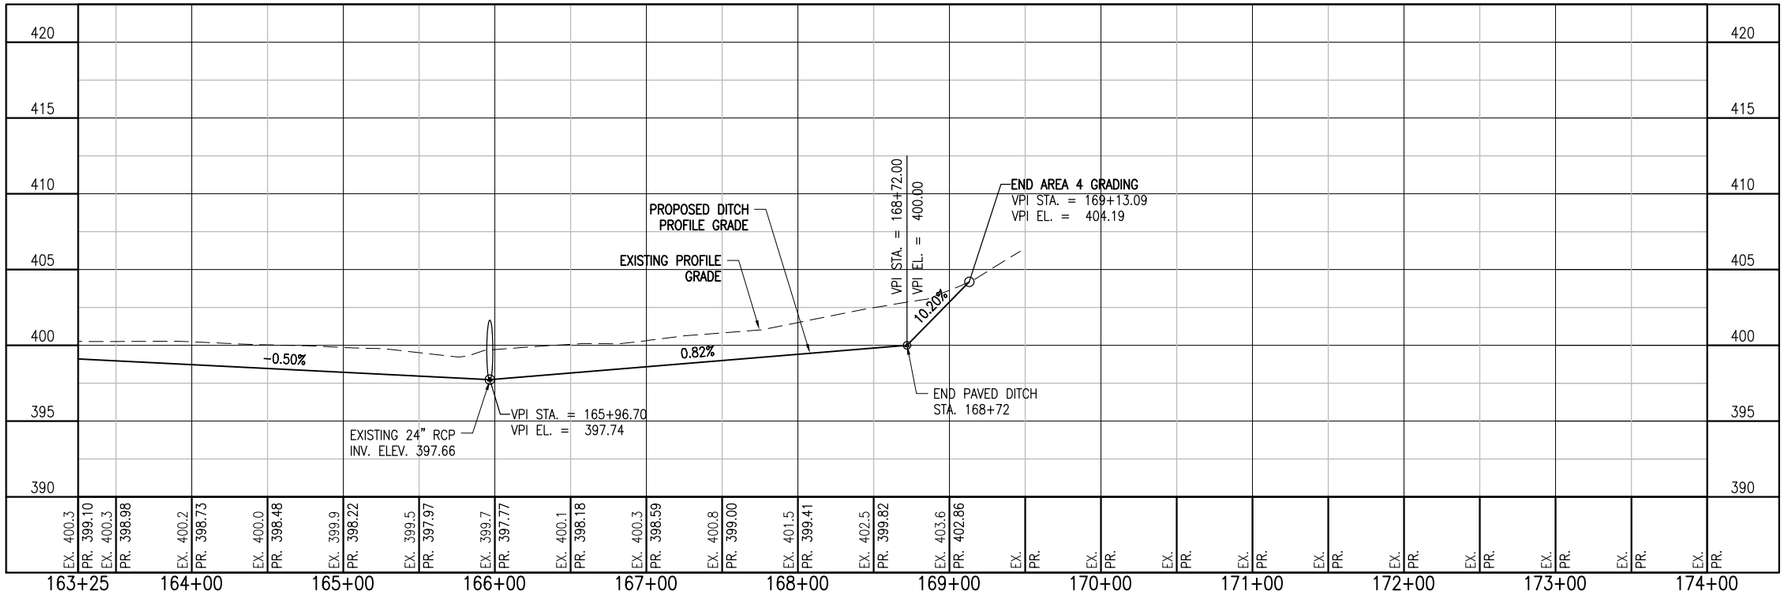

GRADE DITCH PARALLEL TO MAIN RUNWAY

PLAN AND PROFILE STA. 163+25.00 TO STA. 172+97.00

32

32 of 86 sheets

REVISION	DATE

SAINT LOUIS DOWNTOWN AIRPORT

A Division of Bi-State Development Agency

IL PROJ.: CPS-4210 BLOCK GRANT PROJ.: 3-17-0039-B29

Hanson Project No. 11A0190
Filename C-701-PNP.dwg
Scale 1"=50'H. 1"=5'V
Date 03/08/13

LAYOUT	DAW	01/28/13
DRAWN	MLH	01/29/13
REVIEWED	BSS	03/08/13

HANSON

© Copyright Hanson Professional Services Inc. 2013

Hanson Professional Services Inc.
1525 South Sixth Street
Springfield, Illinois 62703-2886

MAR 11, 2013 12:41 PM HARRI01115
pw:\\sgi-svr306.hanson.dom:Hanson Projects\Documents\11Jobs\11A0190\11A0190\CAD\Airport\Sheet\C-701-PNP