CONTRACT No. 60A53

F.A. RTE.	SECTION	COUNTY	TOTAL SHEETS	SHEET NO
2742	2005-06TS	Cook	28	9
STA.		TO STA.		
FED. ROAD DIST NO. 7	ILLINOIS	FED AID PROJECT		

TRAFFIC SIGNAL LEGEND

	PROPOSED	EXISTING
CONTROLLER		
SERVICE INSTALLATION		
SIGNAL HEAD		
SIGNAL HEAD WITH BACKPLATE		
SIGNAL HEAD OPTICALLY PROGRAMMED		
SIGNAL HEAD, PEDESTRIAN		
SIGNAL POST		
MAST ARM ASSEMBLY AND POLE, STEEL		
MAST ARM ASSEMBLY AND POLE, ALUMINUM		
HANDHOLE		
HEAVY DUTY HANDHOLE		
DOUBLE HANDHOLE		
G.S. CONDUIT IN TRENCH OR PUSHED		
PEDESTRIAN PUSHBUTTON DETECTOR		
CONCRETE JUNCTION BOX		
CAST IRON JUNCTION BOX		
COMMON TRENCH		
SPECIAL TRENCH		
UNIT DUCT		
EMERGENCY VEHICLE SYSTEM DETECTOR		
CONDUIT SPLICE		
WOOD POLE		
DETECTOR LOOP		
RACEWAY FOR MAGNETIC DETECTOR, TYPE I OR TYPE II		
RAILROAD CONTROL CABINET		
SIDEWALK RAMPS		
PUSH PITS		
CONFIRMATION BEACON		

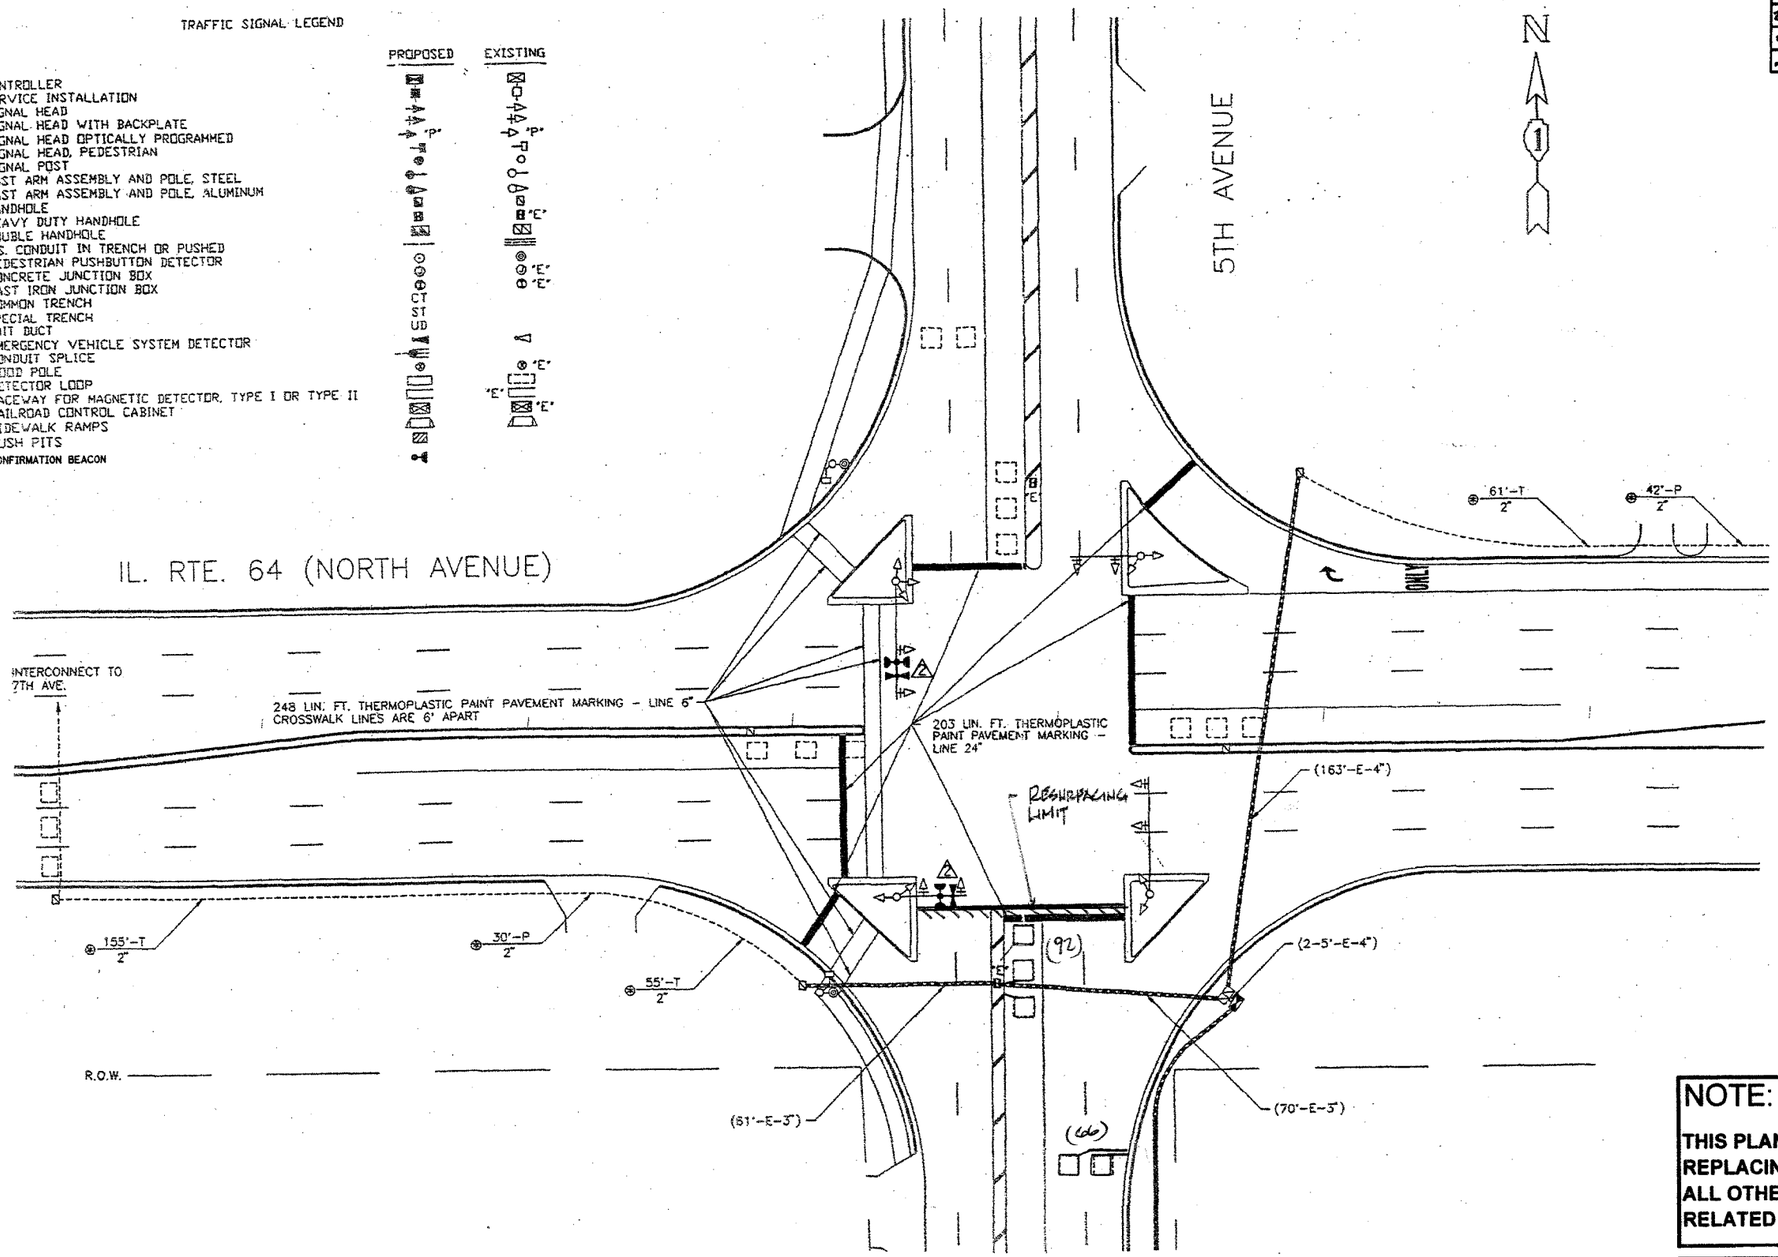

REPLACE ALL DETECTOR LOOPS AS SHOWN

(WITHIN THE RESURFACING LIMITS)

CODE NO.	QUANTITY	UNIT	ITEM
86600600	158	Foot	Detector Loop Replacement

NOTE:

THIS PLAN IS FOR THE PURPOSE OF REPLACING THE DETECTOR LOOPS ONLY. ALL OTHER INFORMATION SHOWN IS NOT RELATED AND WILL BE DISREGARDED.

REVISIONS	
NAME	DATE

ILLINOIS DEPARTMENT OF TRANSPORTATION

DETECTOR LOOP REPLACEMENT

5TH AVENUE @ NORTH AVENUE

SCALE: NONE

DATE Nov. 2006

DRAWN BY JHE
DESIGNED BY: JHE
CHECKED BY: DAD