CONTRACT NO. 64800

F.A.P RTE.	SECTION	COUNTY	TOTAL SHEETS	SHEET NO.
303	13088-4	BOONE	147	24
STA. 422+00		TO STA. 437+00		
FED. ROAD DIST. NO.	ILLINOIS	FED. AID PROJECT		

STAGING DETAILS
STAGE II

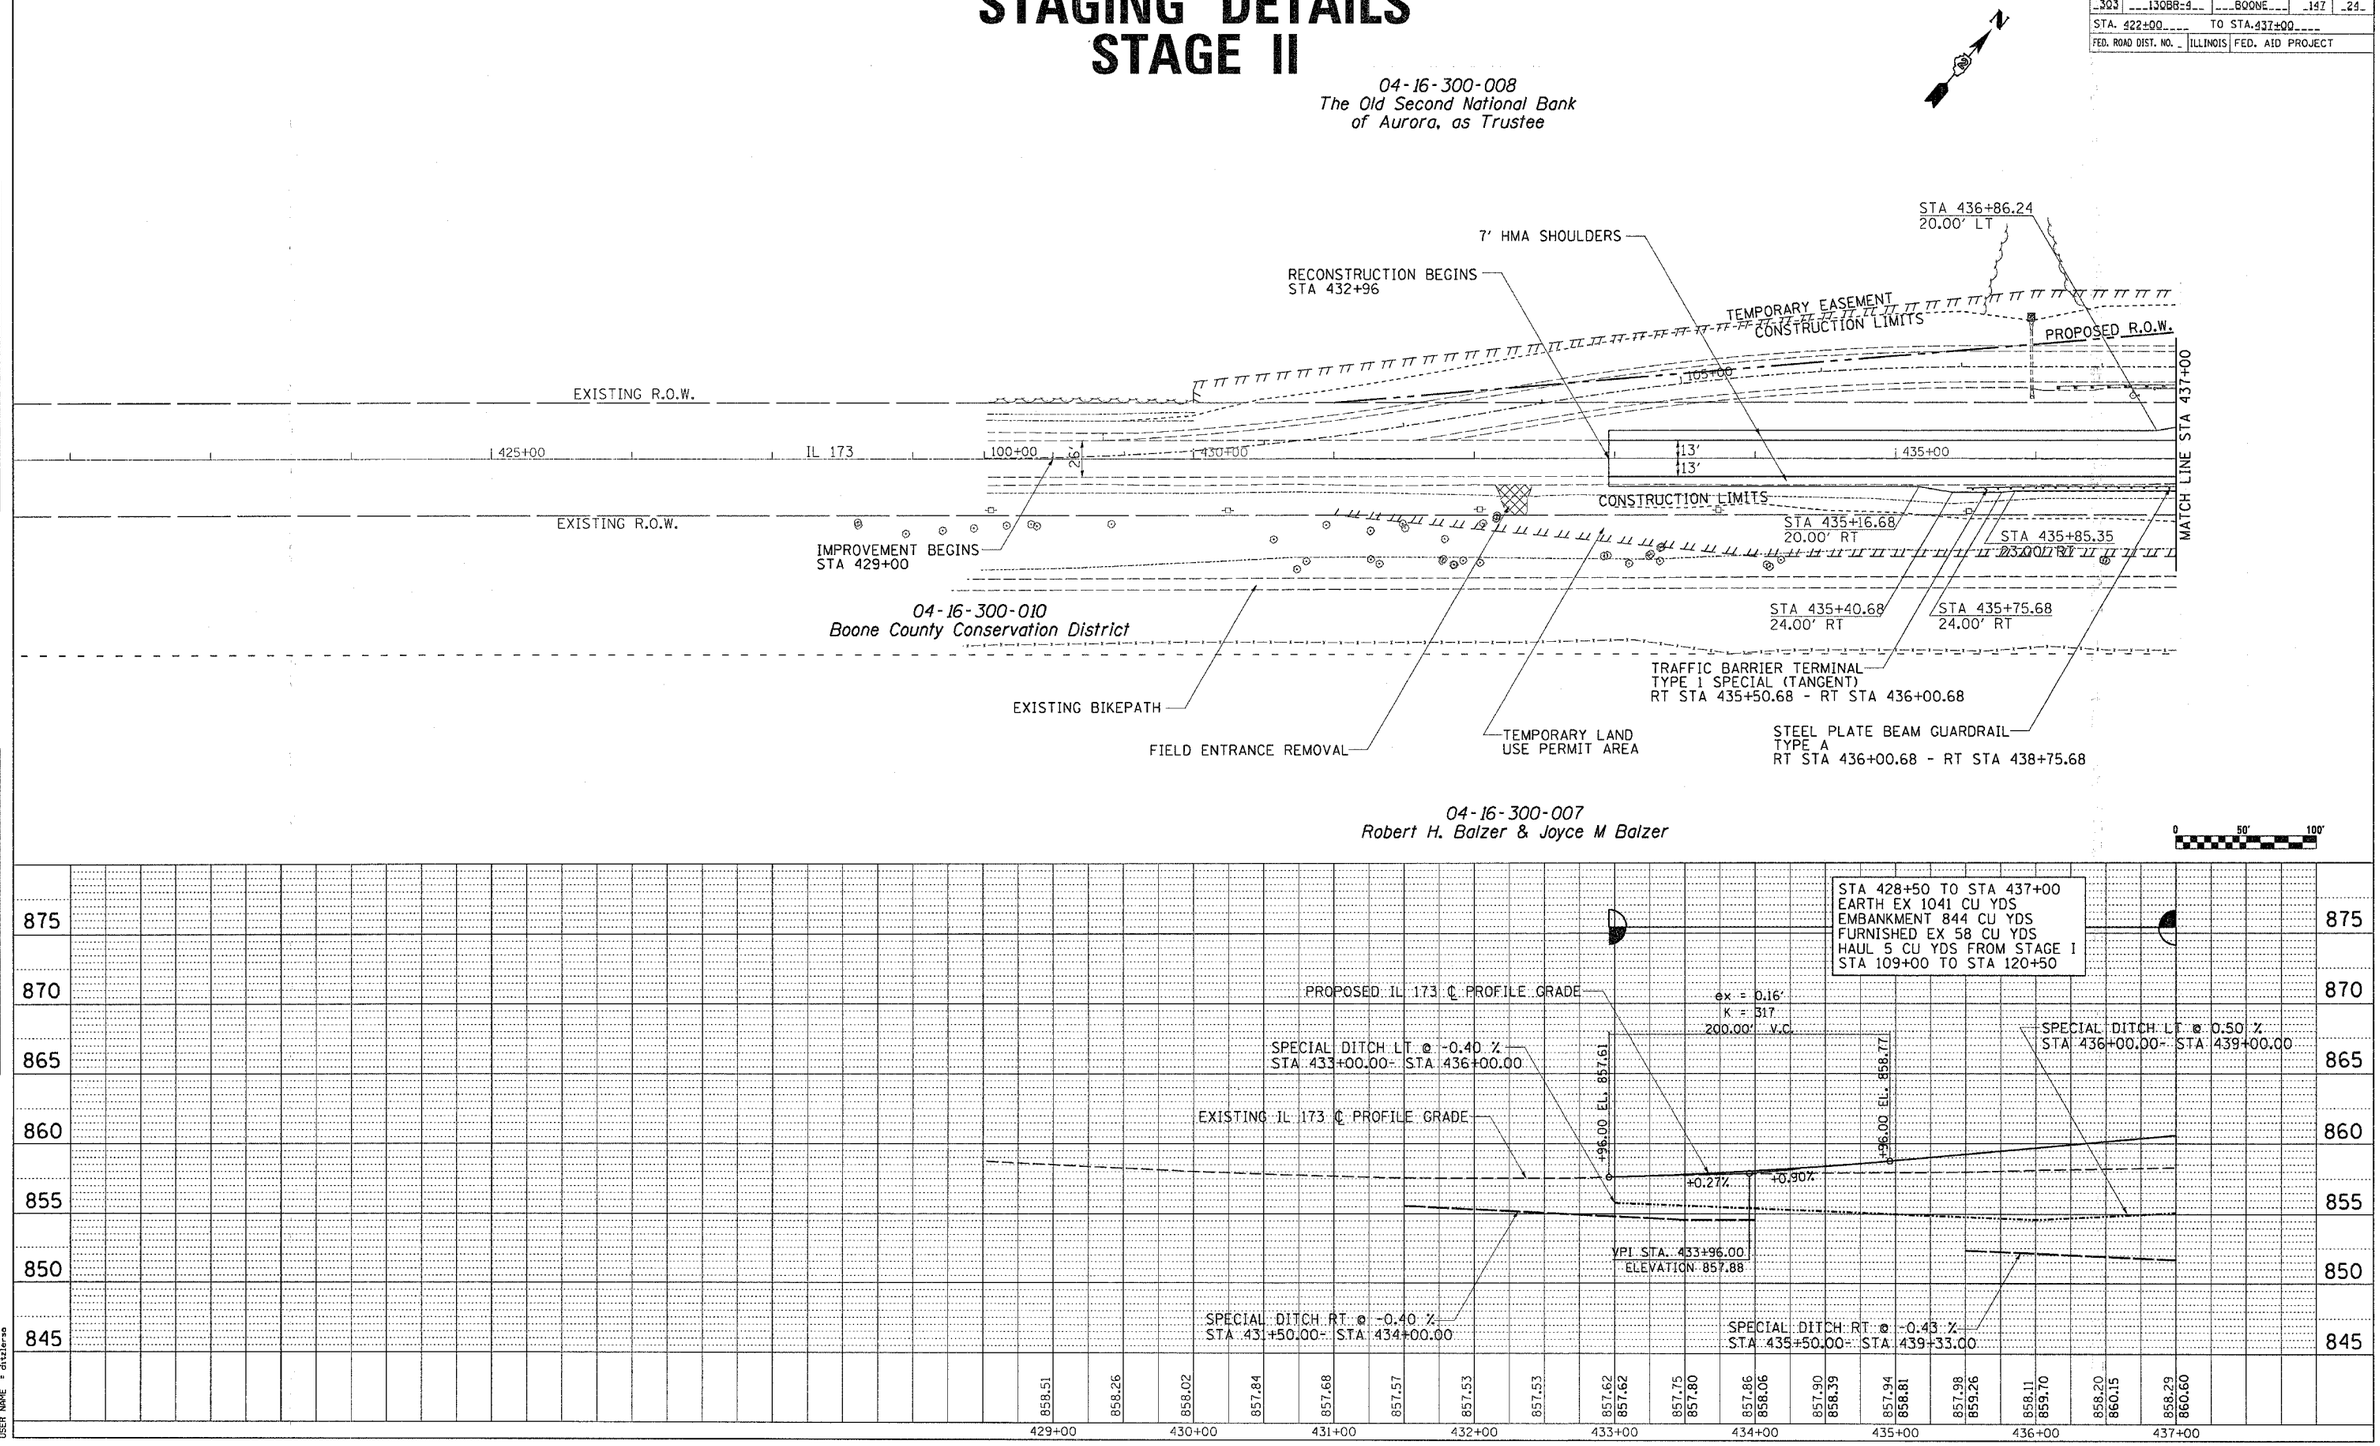

PLAN
NOTE BOOK NO.
SURVEYED
PLOTTED
ALIGNMENT CHECKED
RT. OF WAY CHECKED
CADD FILE NAME
BY
DATE

PROFILE
NOTE BOOK NO.
SURVEYED
PLOTTED
GRADES CHECKED
B.M. NOTED
STRUCTURE NOTATIONS CHKD
BY
DATE

PLOT DATE = Fri Feb 23 09:55:15 2007
FILE NAME = c:\projects\view\p203002\d03002stg.dgn
PLOT SCALE = 50.0000 ' / IN.
USER NAME = ditzlerso

TEMPORARY RUNAROUND & IL 173
STAGING DETAILS STAGE II