CONTRACT NO. 64800

| F.A.P RTE. | SECTION | COUNTY | TOTAL SHEETS | SHEET NO. |
|---|---|---|---|---|
| 303 | 130BR-4 | BOONE | 147 | 84 |

STA. 431+00.0000 TO STA. 432+29.0000

FED. ROAD DIST. NO. | ILLINOIS | FED. AID PROJECT

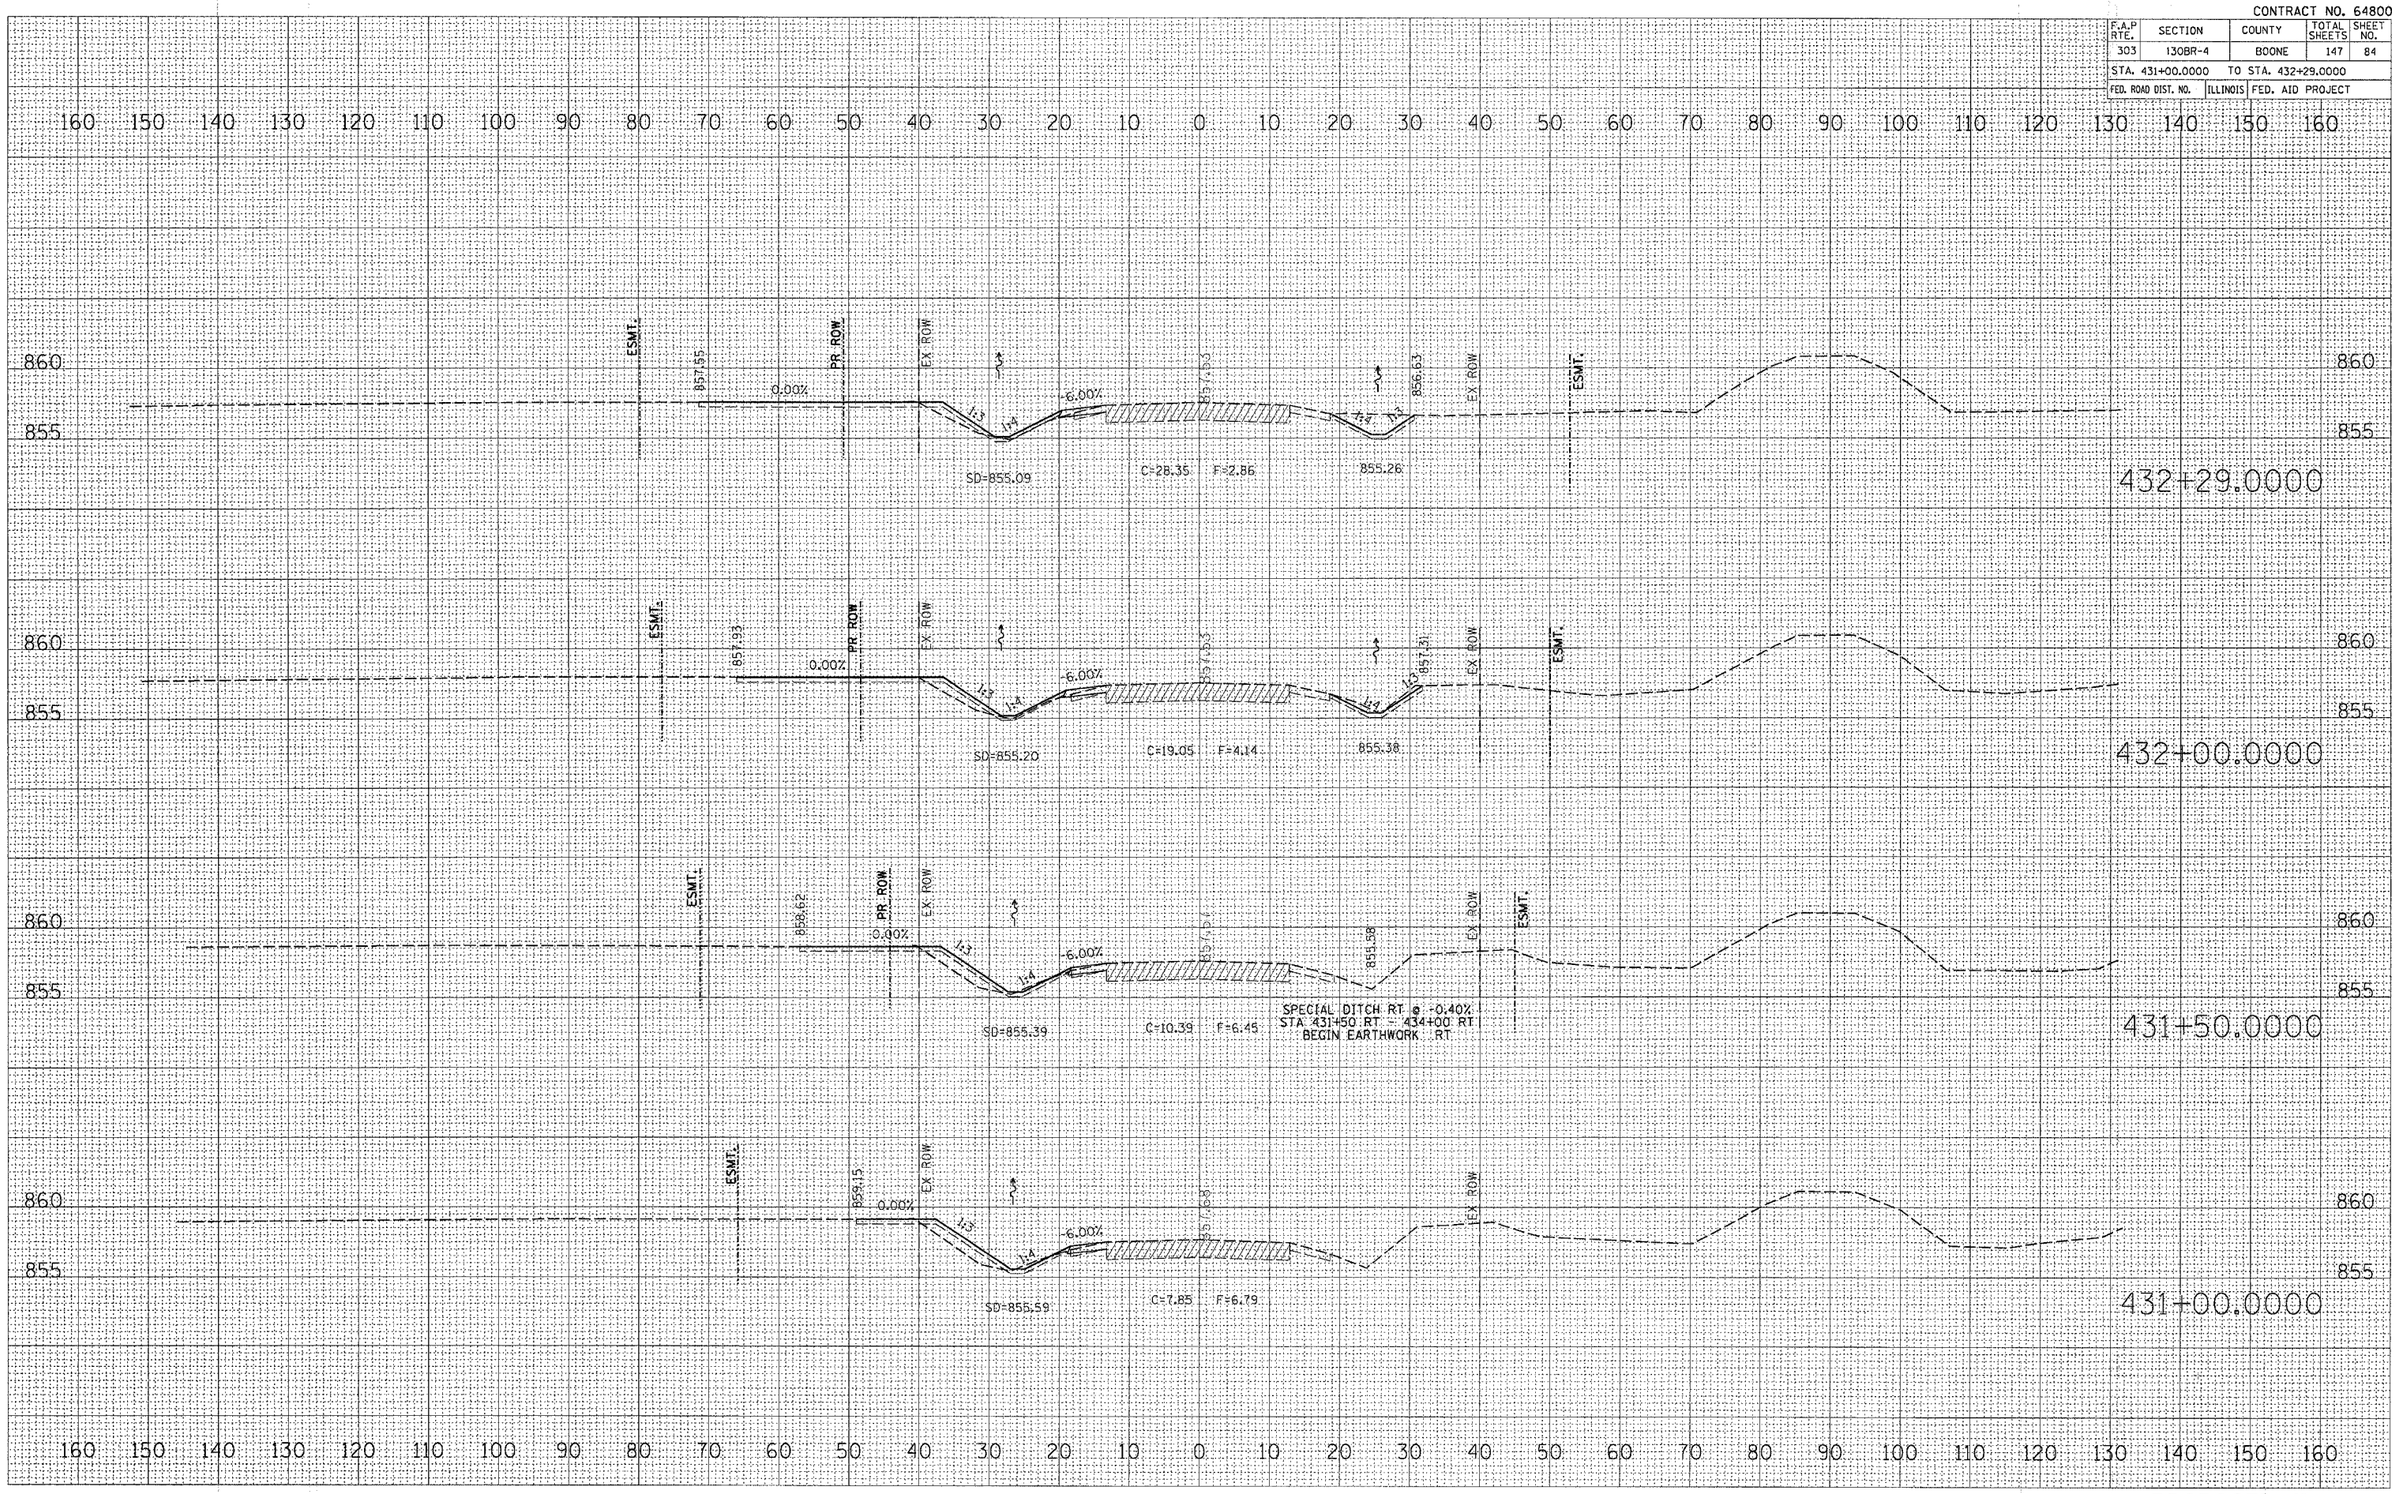


FINAL SURVEY | NOTE BOOK NO. | SURVEYED | PLOTTED | TEMPLATE | AREAS | AREAS CHECKED | BY | DATE

ORIGINAL SURVEY | NOTE BOOK NO. | SURVEYED | PLOTTED | TEMPLATE | AREAS | AREAS CHECKED | BY | DATE

PLOT DATE = Fri Feb 23 09:58:47 2007
FILE NAME = c:\projects\view\p203002\d03002\ni\p203002\d03002\ni\d03002.dgn
PLOT SCALE = 10.0000 ' / IN.
USER NAME = dittlerso

**PROPOSED IL 173**