CONTRACT NO. 64800

F.A.P RTE.	SECTION	COUNTY	TOTAL SHEETS	SHEET NO.
303	130BR-4	BOONE	147	86
STA. 434+50.0000	TO STA. 436+00.0000			
FED. ROAD DIST. NO.	ILLINOIS	FED. AID PROJECT		

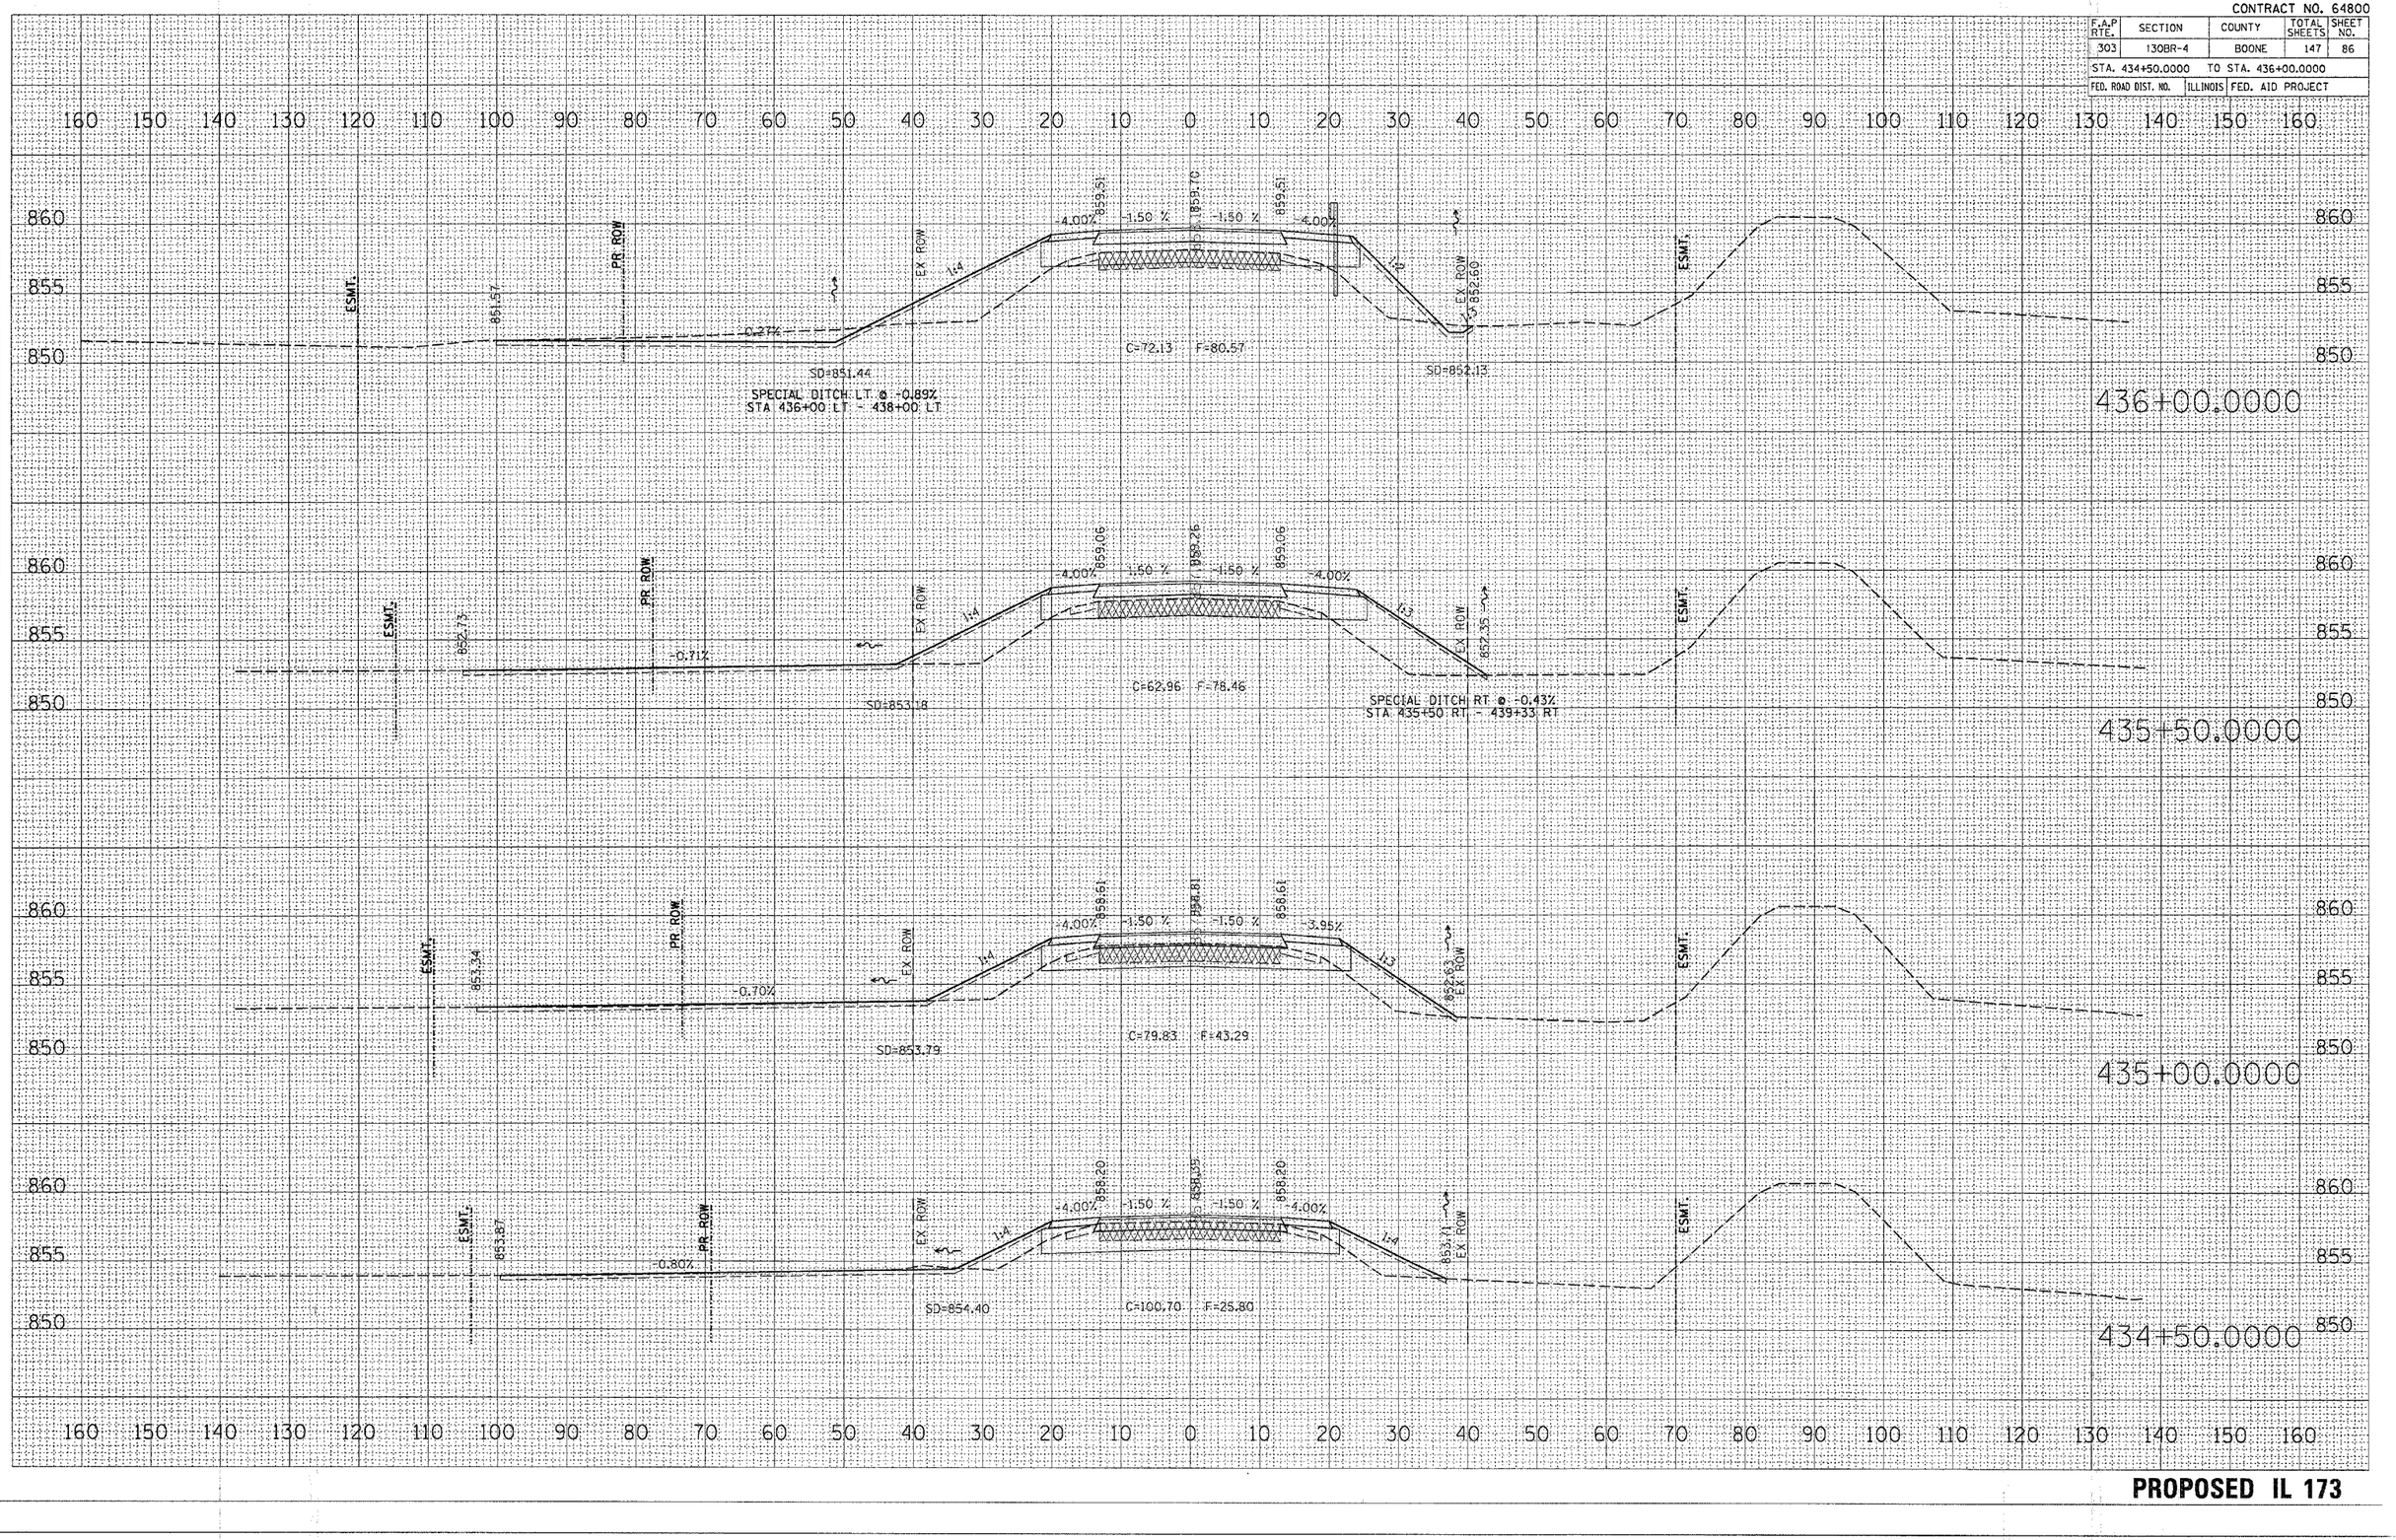

PROPOSED IL 173

FINAL SURVEY — NOTE BOOK — NO.
SURVEYED — BY — DATE
PLOTTED
TABULATE
AREAS
AREAS CHECKED

ORIGINAL SURVEY — NOTE BOOK — NO.
SURVEYED — BY — DATE
PLOTTED
TABULATE
AREAS
AREAS CHECKED

PLOT DATE = Fri Feb 23 09:58:48 2007
FILE NAME = c:\projects\var\a203802\a83802mdl01.dgn
PLOT SCALE = 10.0000 ' / IN.
USER NAME = dtillers