CONTRACT NO. 64800

F.A.P RTE.	SECTION	COUNTY	TOTAL SHEETS	SHEET NO.
303	130BR-4	BOONE	147	92

STA. 442+50.0000 TO STA. 444+00.0000

FED. ROAD DIST. NO. | ILLINOIS | FED. AID PROJECT

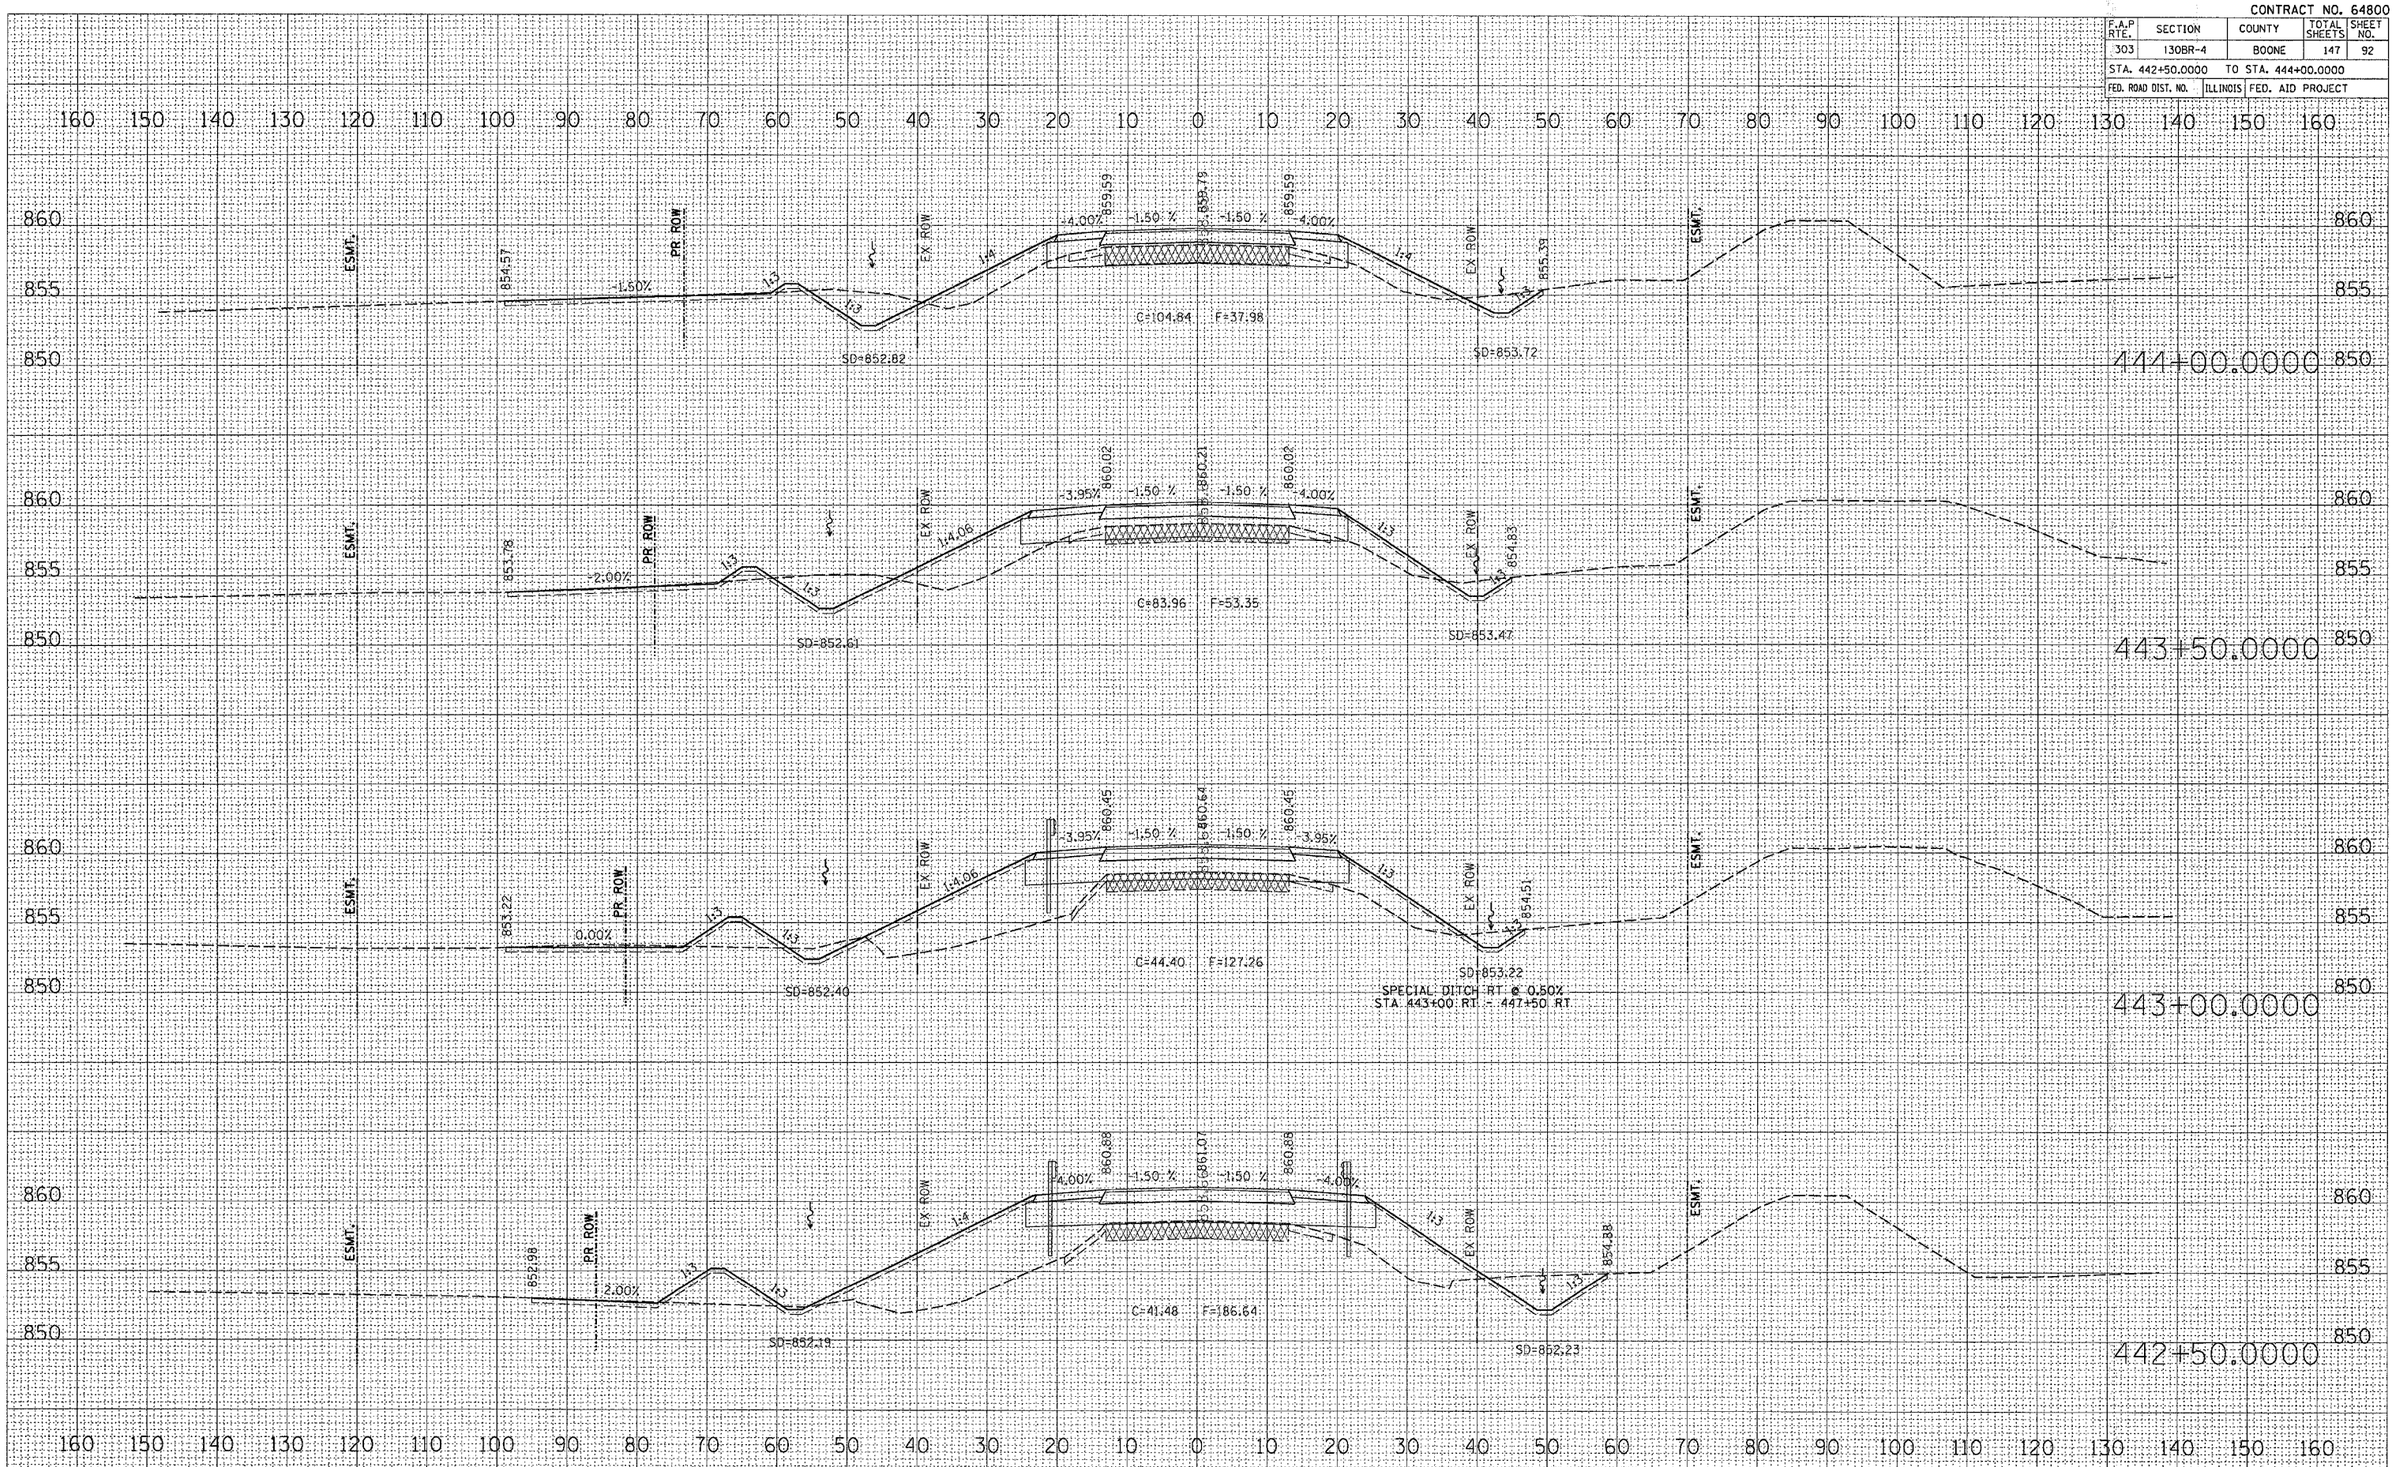

PROPOSED IL 173