CONTRACT NO. 64800

F.A.P RTE.	SECTION	COUNTY	TOTAL SHEETS	SHEET NO.
303	130BR-4	BOONE	147	97
STA. 101+00.0000		TO STA. 102+50.0000		
FED. ROAD DIST. NO.	ILLINOIS	FED. AID PROJECT		

FINAL SURVEY	BY	DATE
SURVEYED		
PLOTTED		
NOTE BOOK	TEMPLATE	
NO.	AREAS	
	AREAS CHECKED	

ORIGINAL SURVEY	BY	DATE
SURVEYED		
PLOTTED		
NOTE BOOK	TEMPLATE	
NO.	AREAS	
	AREAS CHECKED	

PLOT DATE = Fri Feb 23 09:58:59 2007
FILE NAME = c:\projects\use\pc203802\sb3802xsdgnSPROCK
PLOT SCALE = 10.0000 ' / IN.
USER NAME = dtitterso

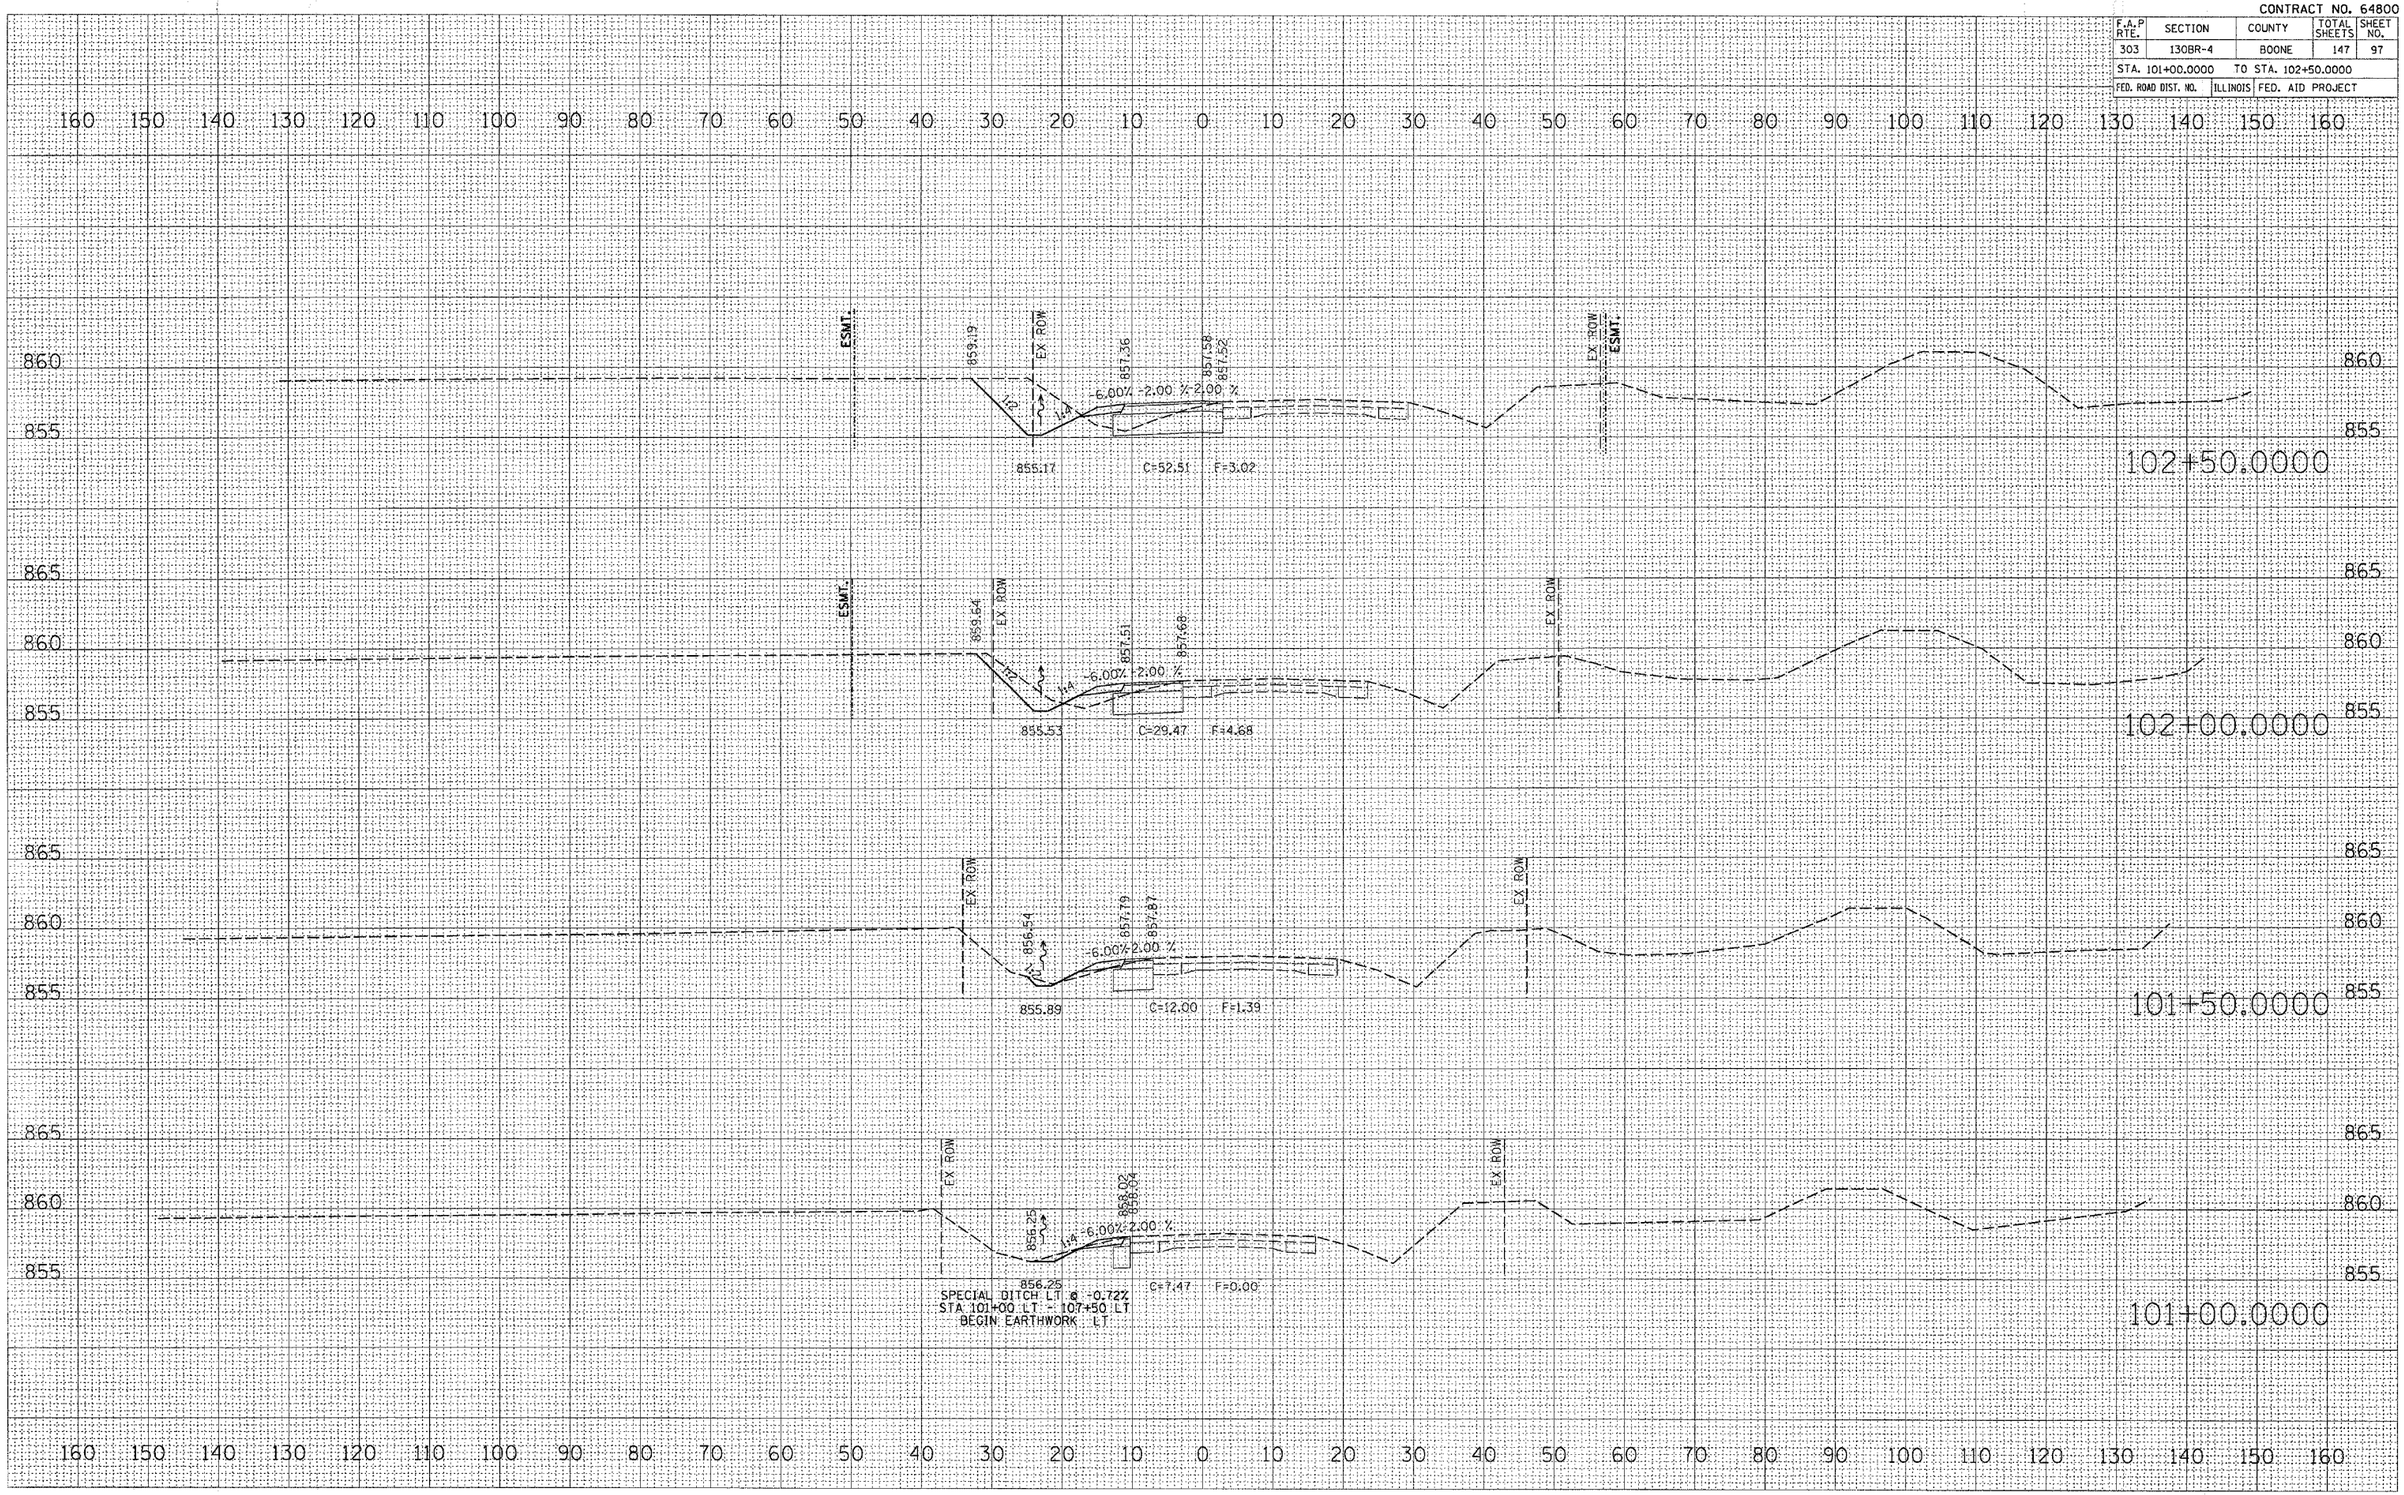

PROPOSED RUNAROUND STAGE I