CONTRACT NO. 64800

F.A.P RTE.	SECTION	COUNTY	TOTAL SHEETS	SHEET NO.
303	130BR-4	BOONE	147	102
STA. 111+00.0000	TO STA. 111+84.4687			
FED. ROAD DIST. NO.	ILLINOIS	FED. AID PROJECT		

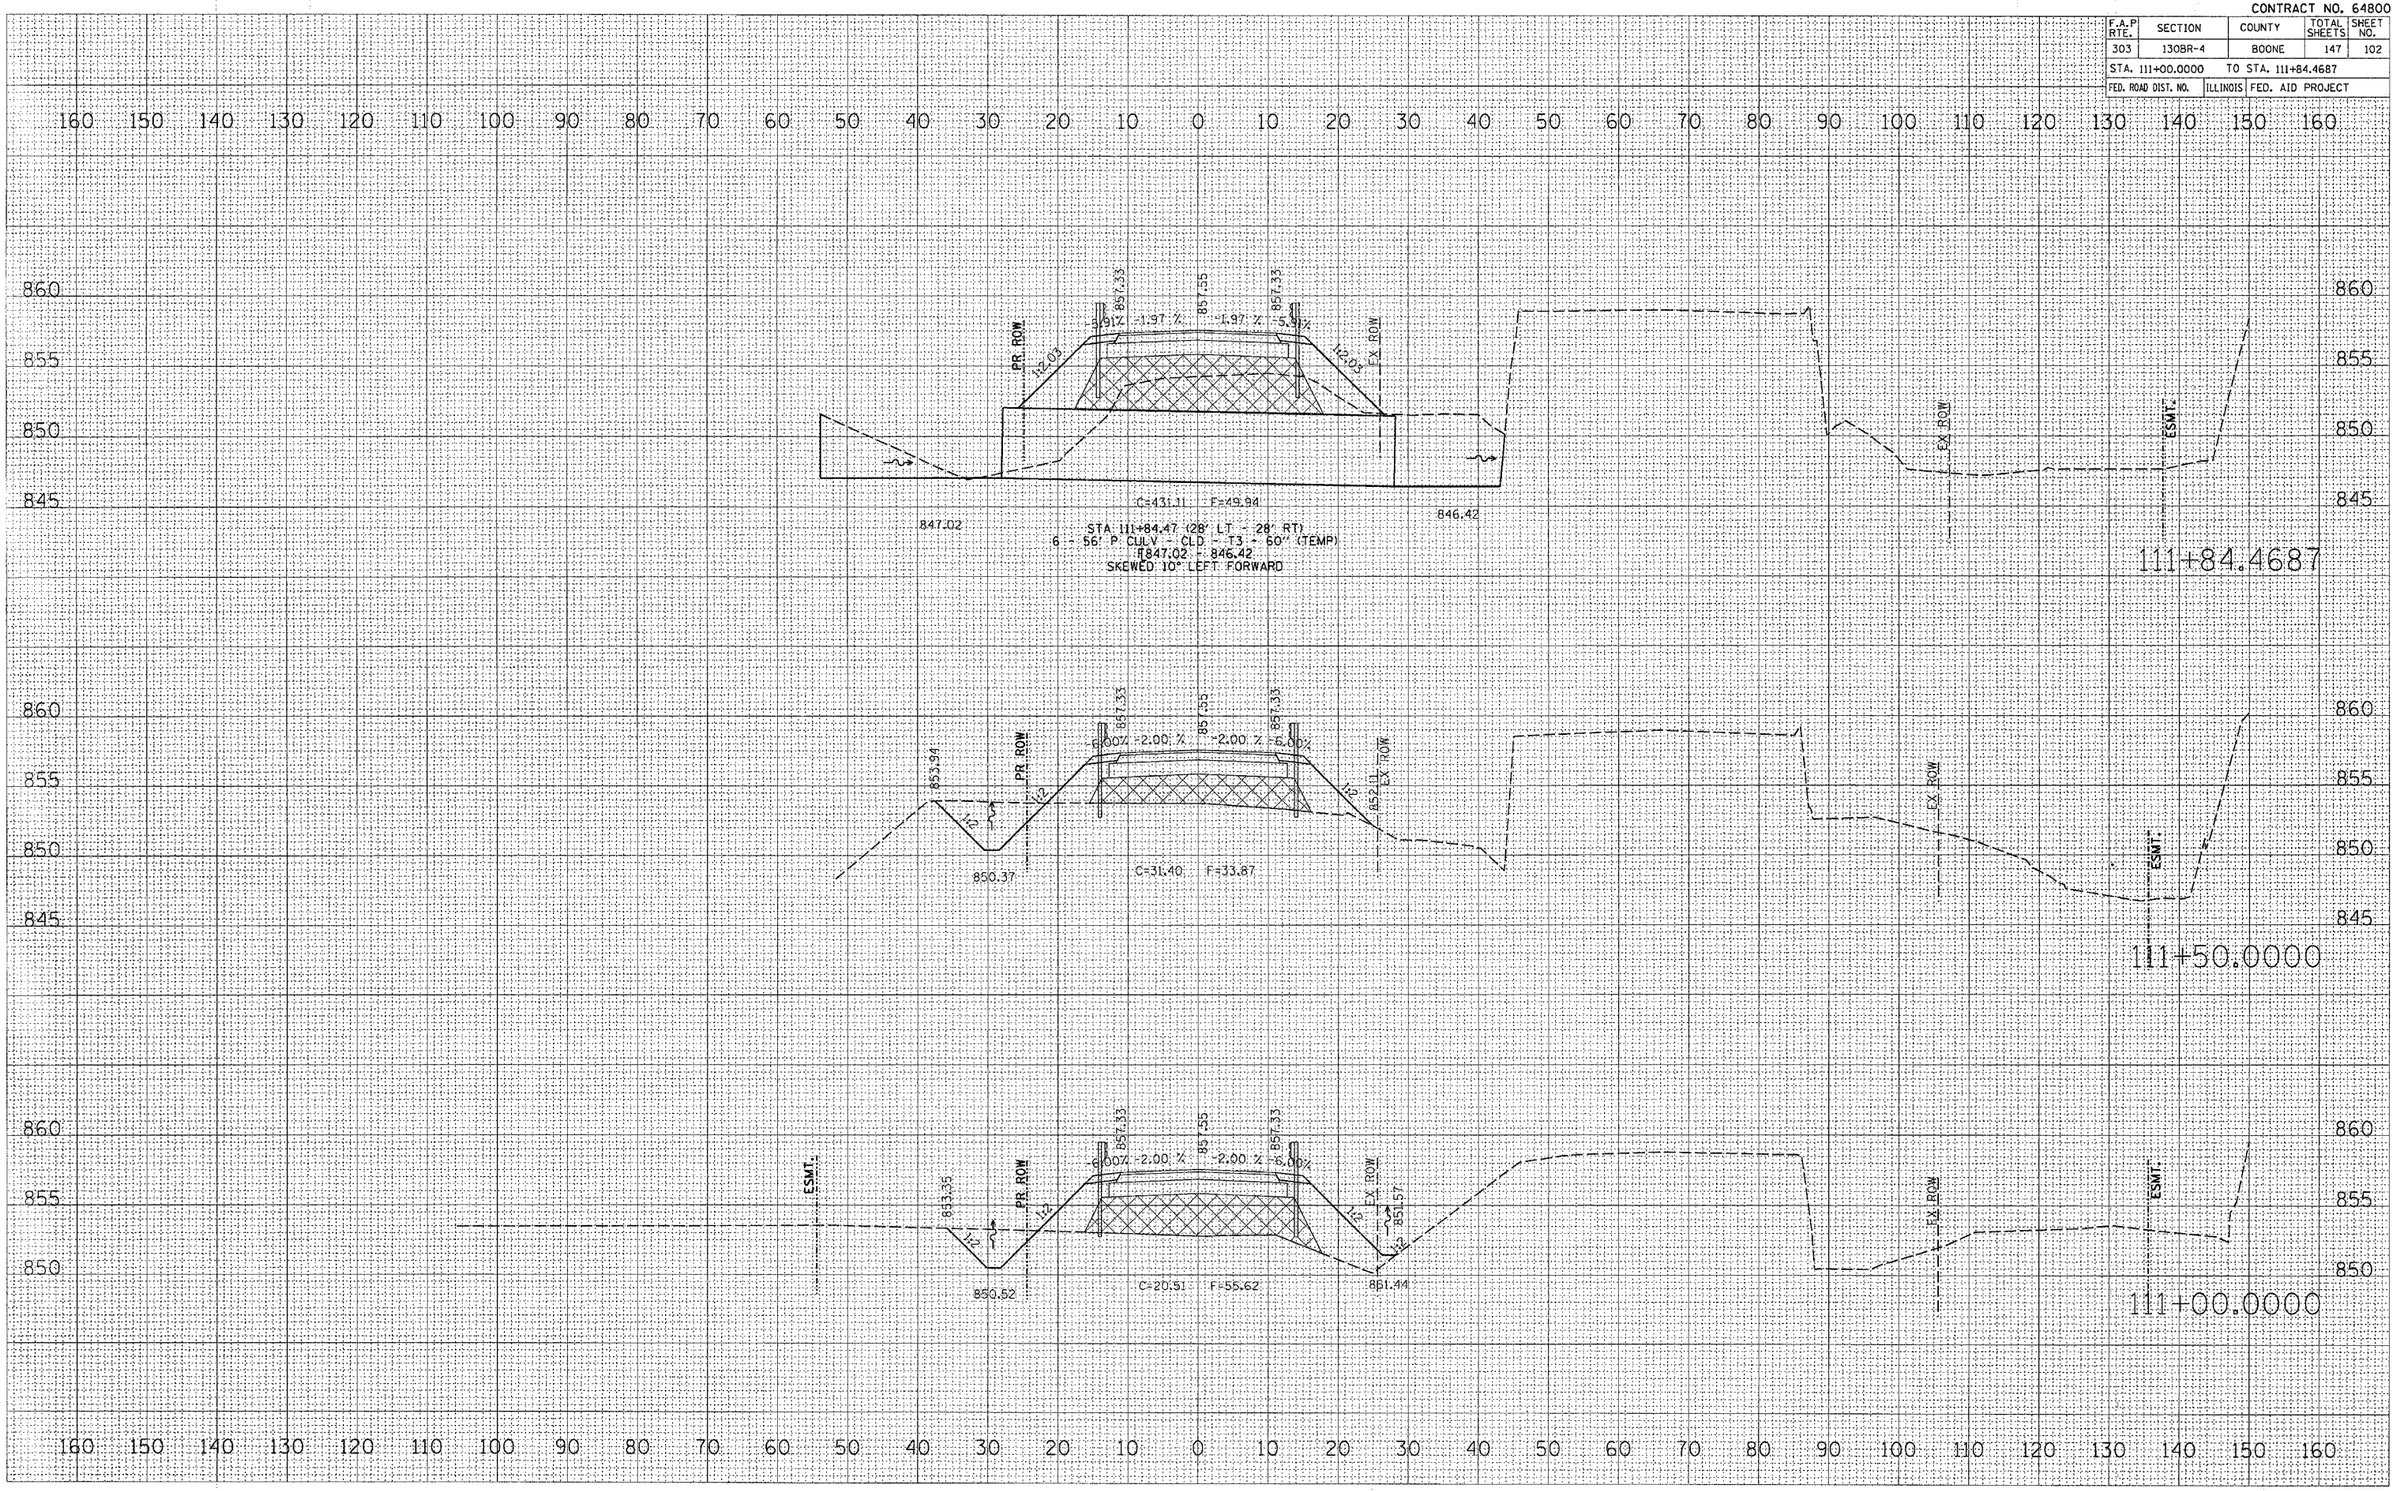

PROPOSED RUNAROUND STAGE I