CONTRACT NO. 64800

F.A.P RTE.	SECTION	COUNTY	TOTAL SHEETS	SHEET NO.
303	130BR-4	BOONE	147	108
STA. 429+00.0000		TO STA. 431+00.0000		
FED. ROAD DIST. NO.	ILLINOIS	FED. AID PROJECT		

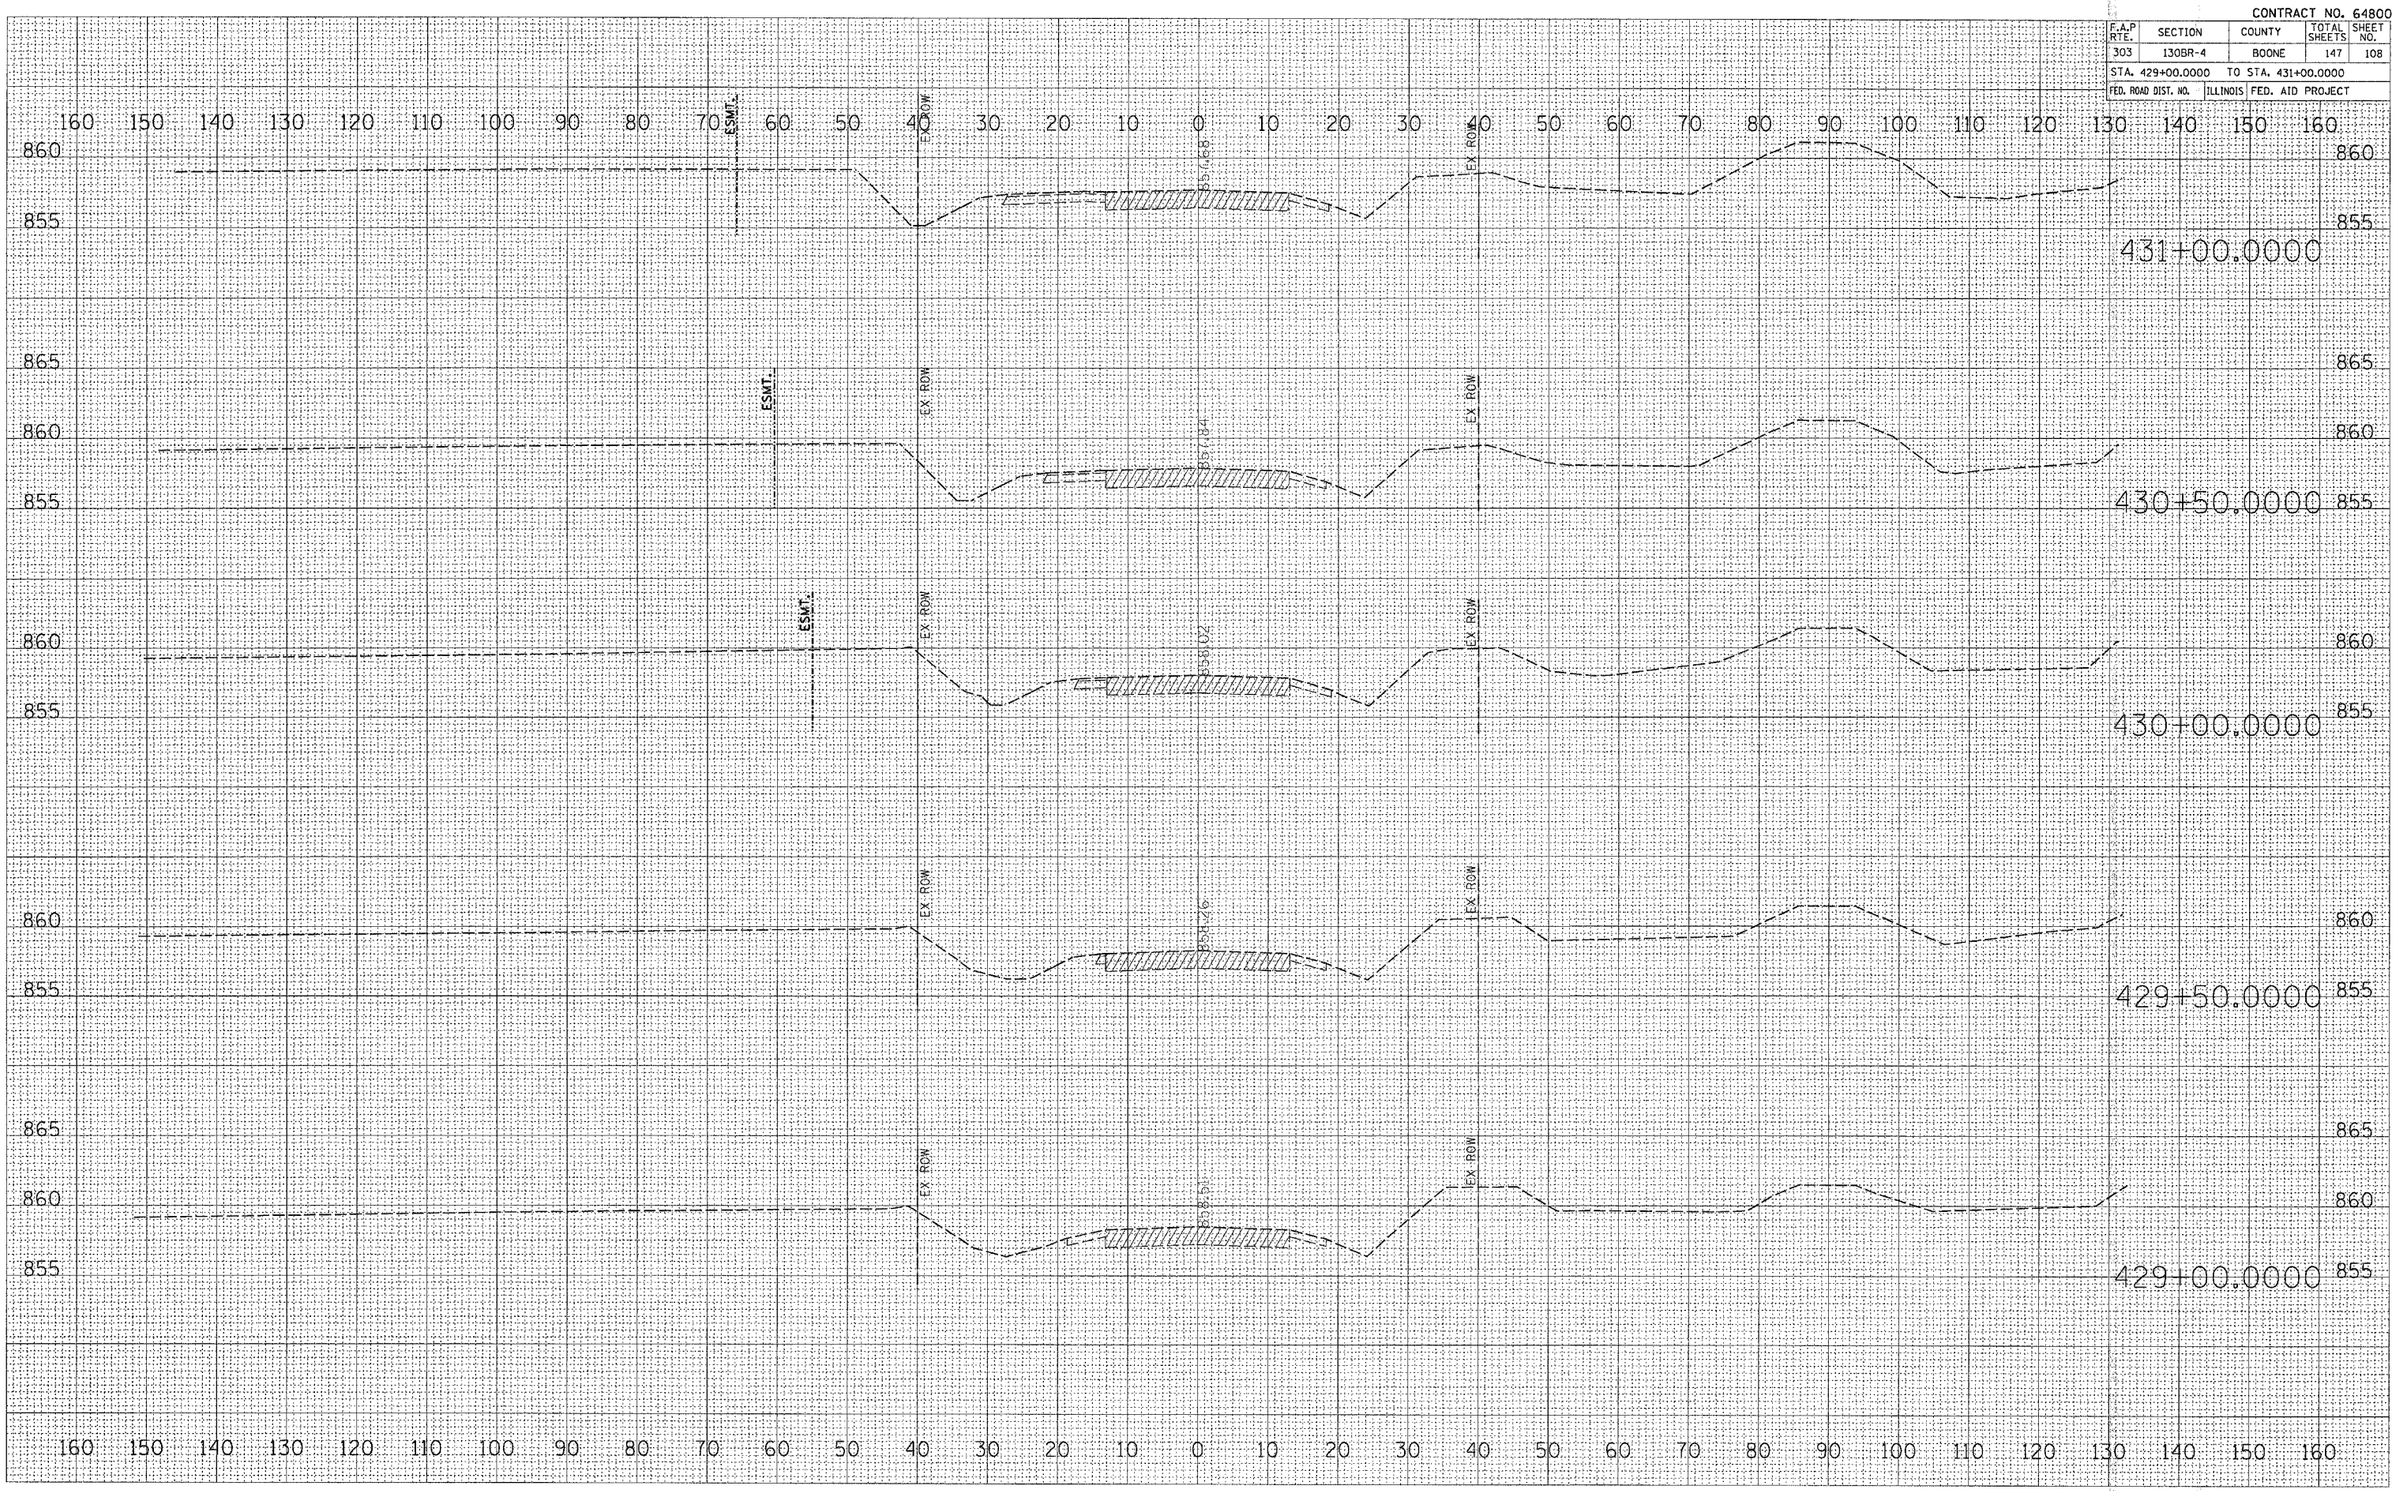

PROPOSED IL 173 STAGE II

FINAL SURVEY	NOTE BOOK	NO.
ORIGINAL SURVEY	NOTE BOOK	NO.

	BY	DATE
SURVEYED		
PLOTTED		
TEMPLATE		
AREAS		
AREAS CHECKED		

PLOT DATE = Fri Dec 15 07:35:22 2006
FILE NAME = c:\Projects\p203002\d03002st1a2.dgn
PLOT SCALE = 10.0000 ' / IN.
PLOT = 0
USER NAME = dotzlerao