CONTRACT NO. 64800

F.A.P RTE.	SECTION	COUNTY	TOTAL SHEETS	SHEET NO.
303	130BR-4	BOONE	147	113
STA. 438+00.0000	TO STA. 439+00.0000			
FED. ROAD DIST. NO.	ILLINOIS	FED. AID PROJECT		

FINAL SURVEY	BY	DATE
SURVEYED		
PLOTTED		
NOTE BOOK		
NO.	AREAS CHECKED	

ORIGINAL SURVEY	BY	DATE
SURVEYED		
PLOTTED		
NOTE BOOK		
NO.	AREAS CHECKED	

PLOT DATE = Fri Feb 23 09:59:12 2007
FILE NAME = c:\projects\rivas\pb2\130br4-sht2002-x-sht2-pbrk.dgn
PLOT SCALE = 10.0000 ' / IN.
USER NAME = dtiellersa

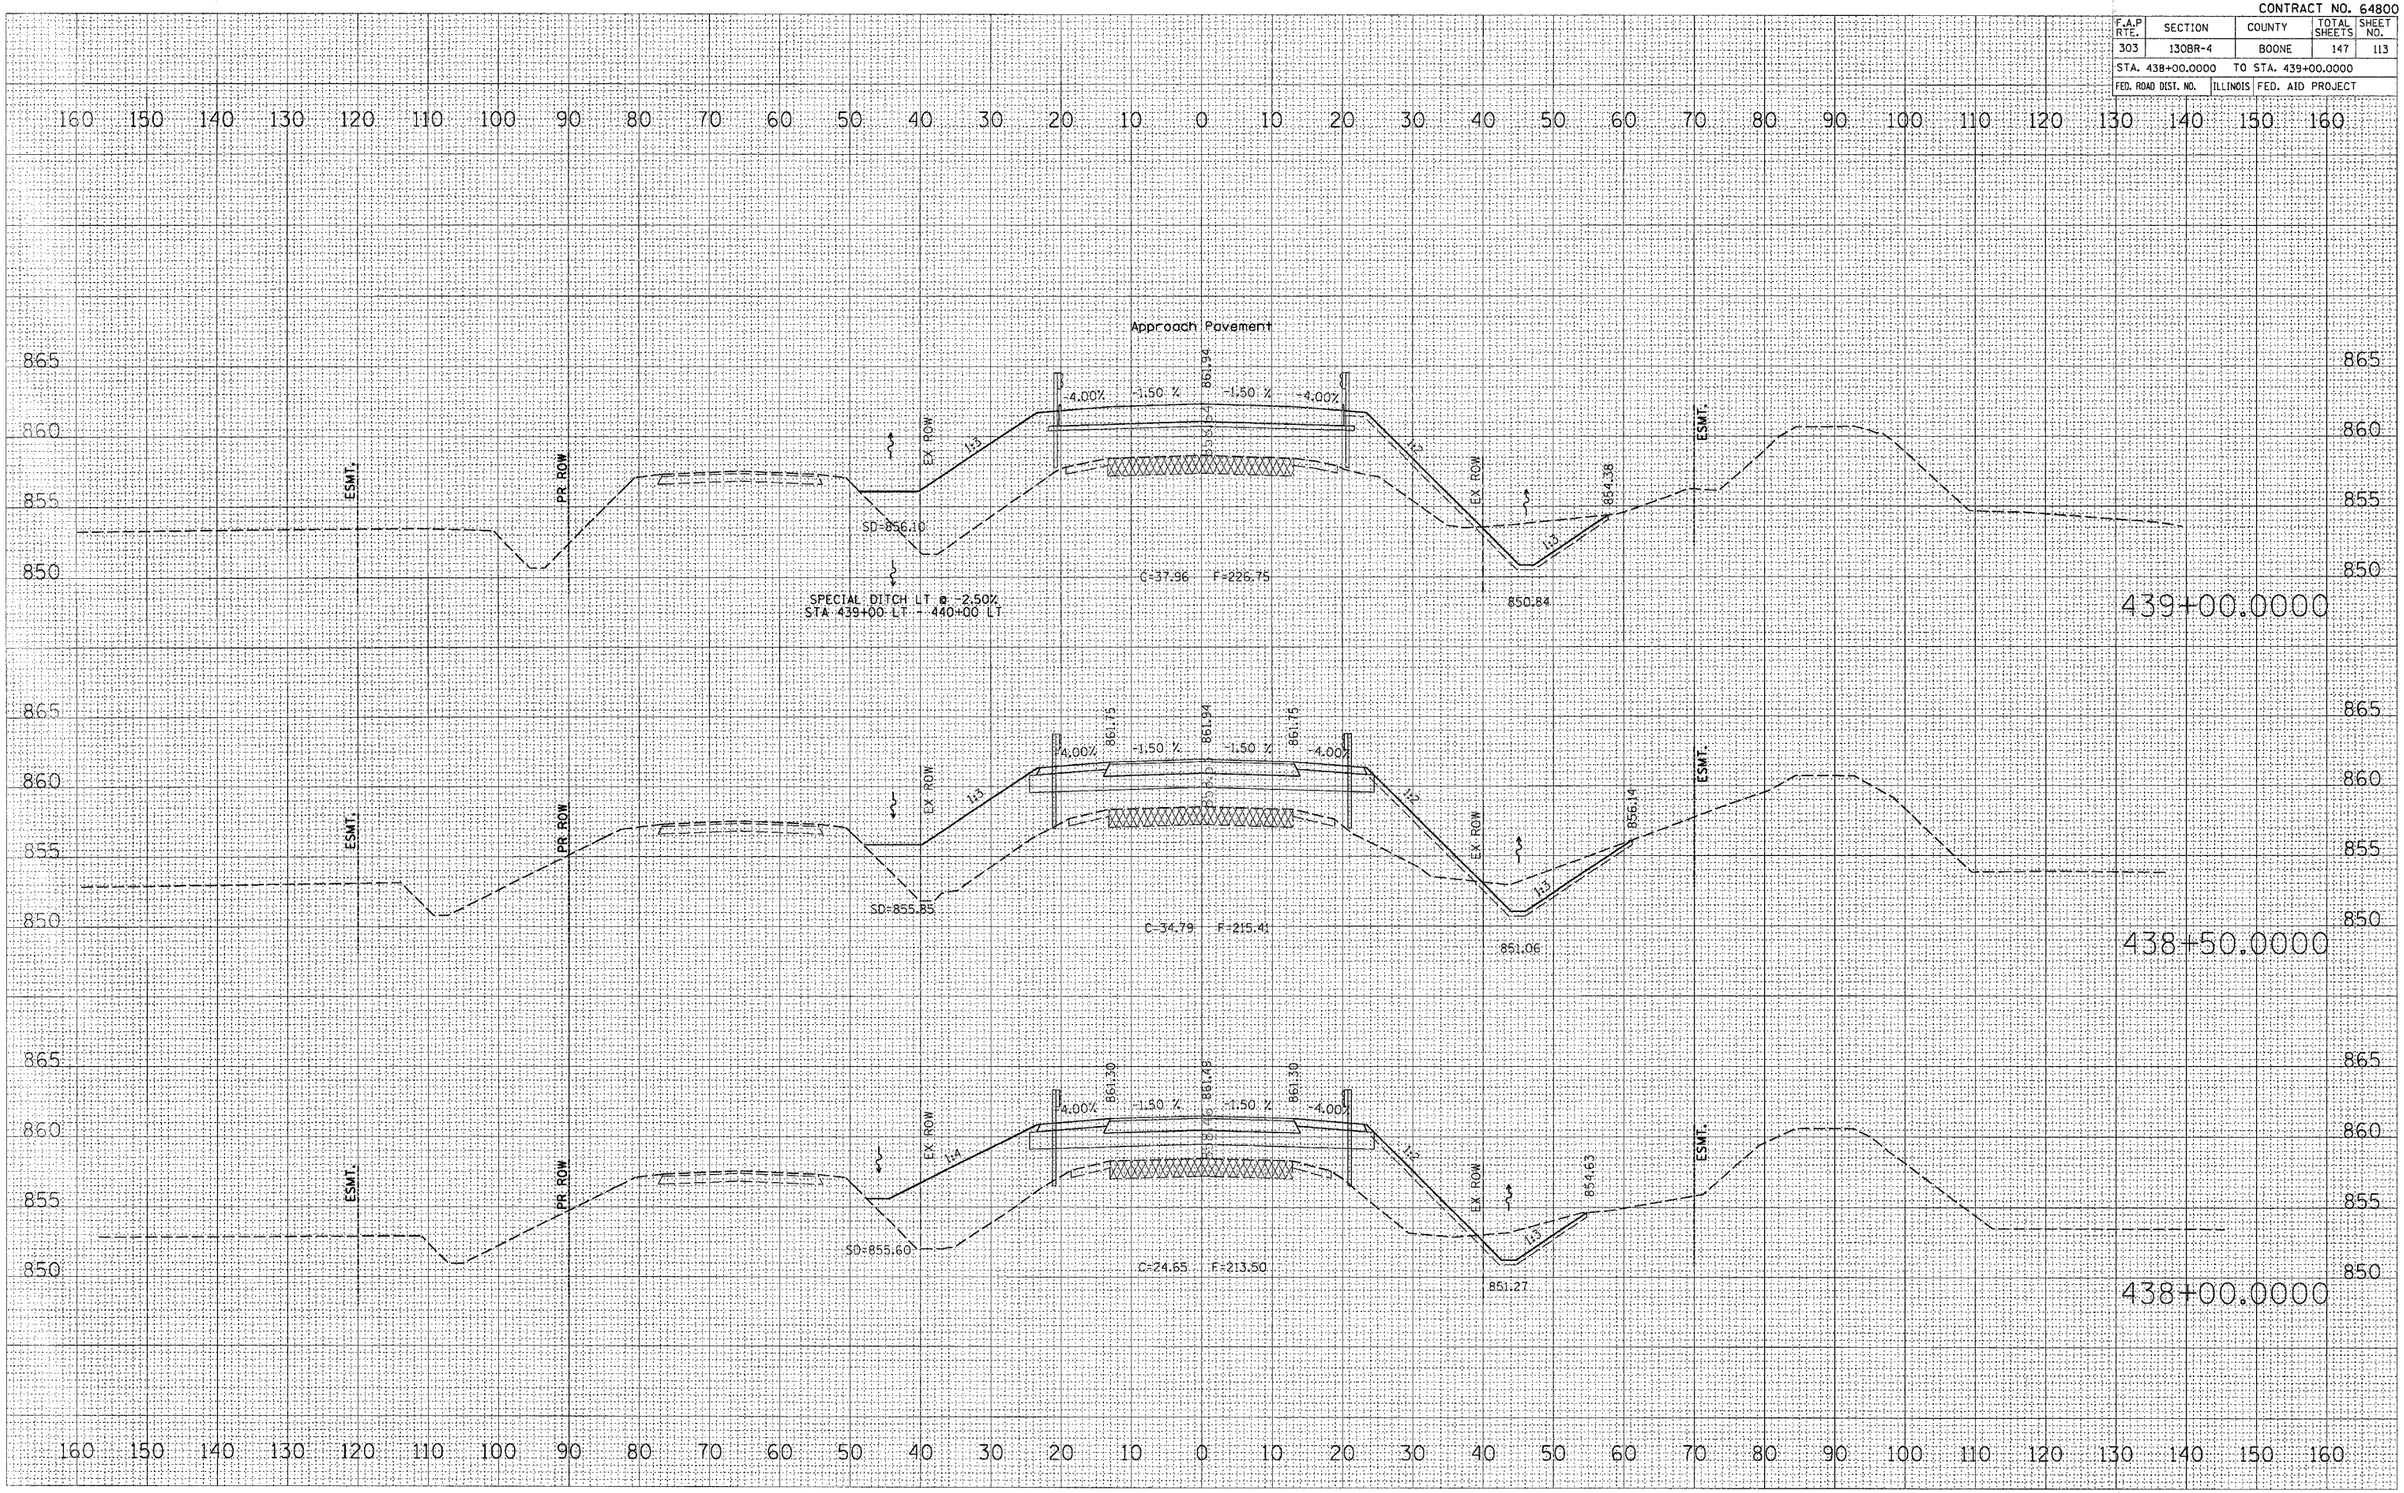

PROPOSED IL 173 STAGE II