CONTRACT NO. 64800

F.A.P RTE.	SECTION	COUNTY	TOTAL SHEETS	SHEET NO.
303	130BR-4	BOONE	147	131
STA. 444+50.0000		TO STA. 446+00.0000		
FED. ROAD DIST. NO.	ILLINOIS	FED. AID PROJECT		

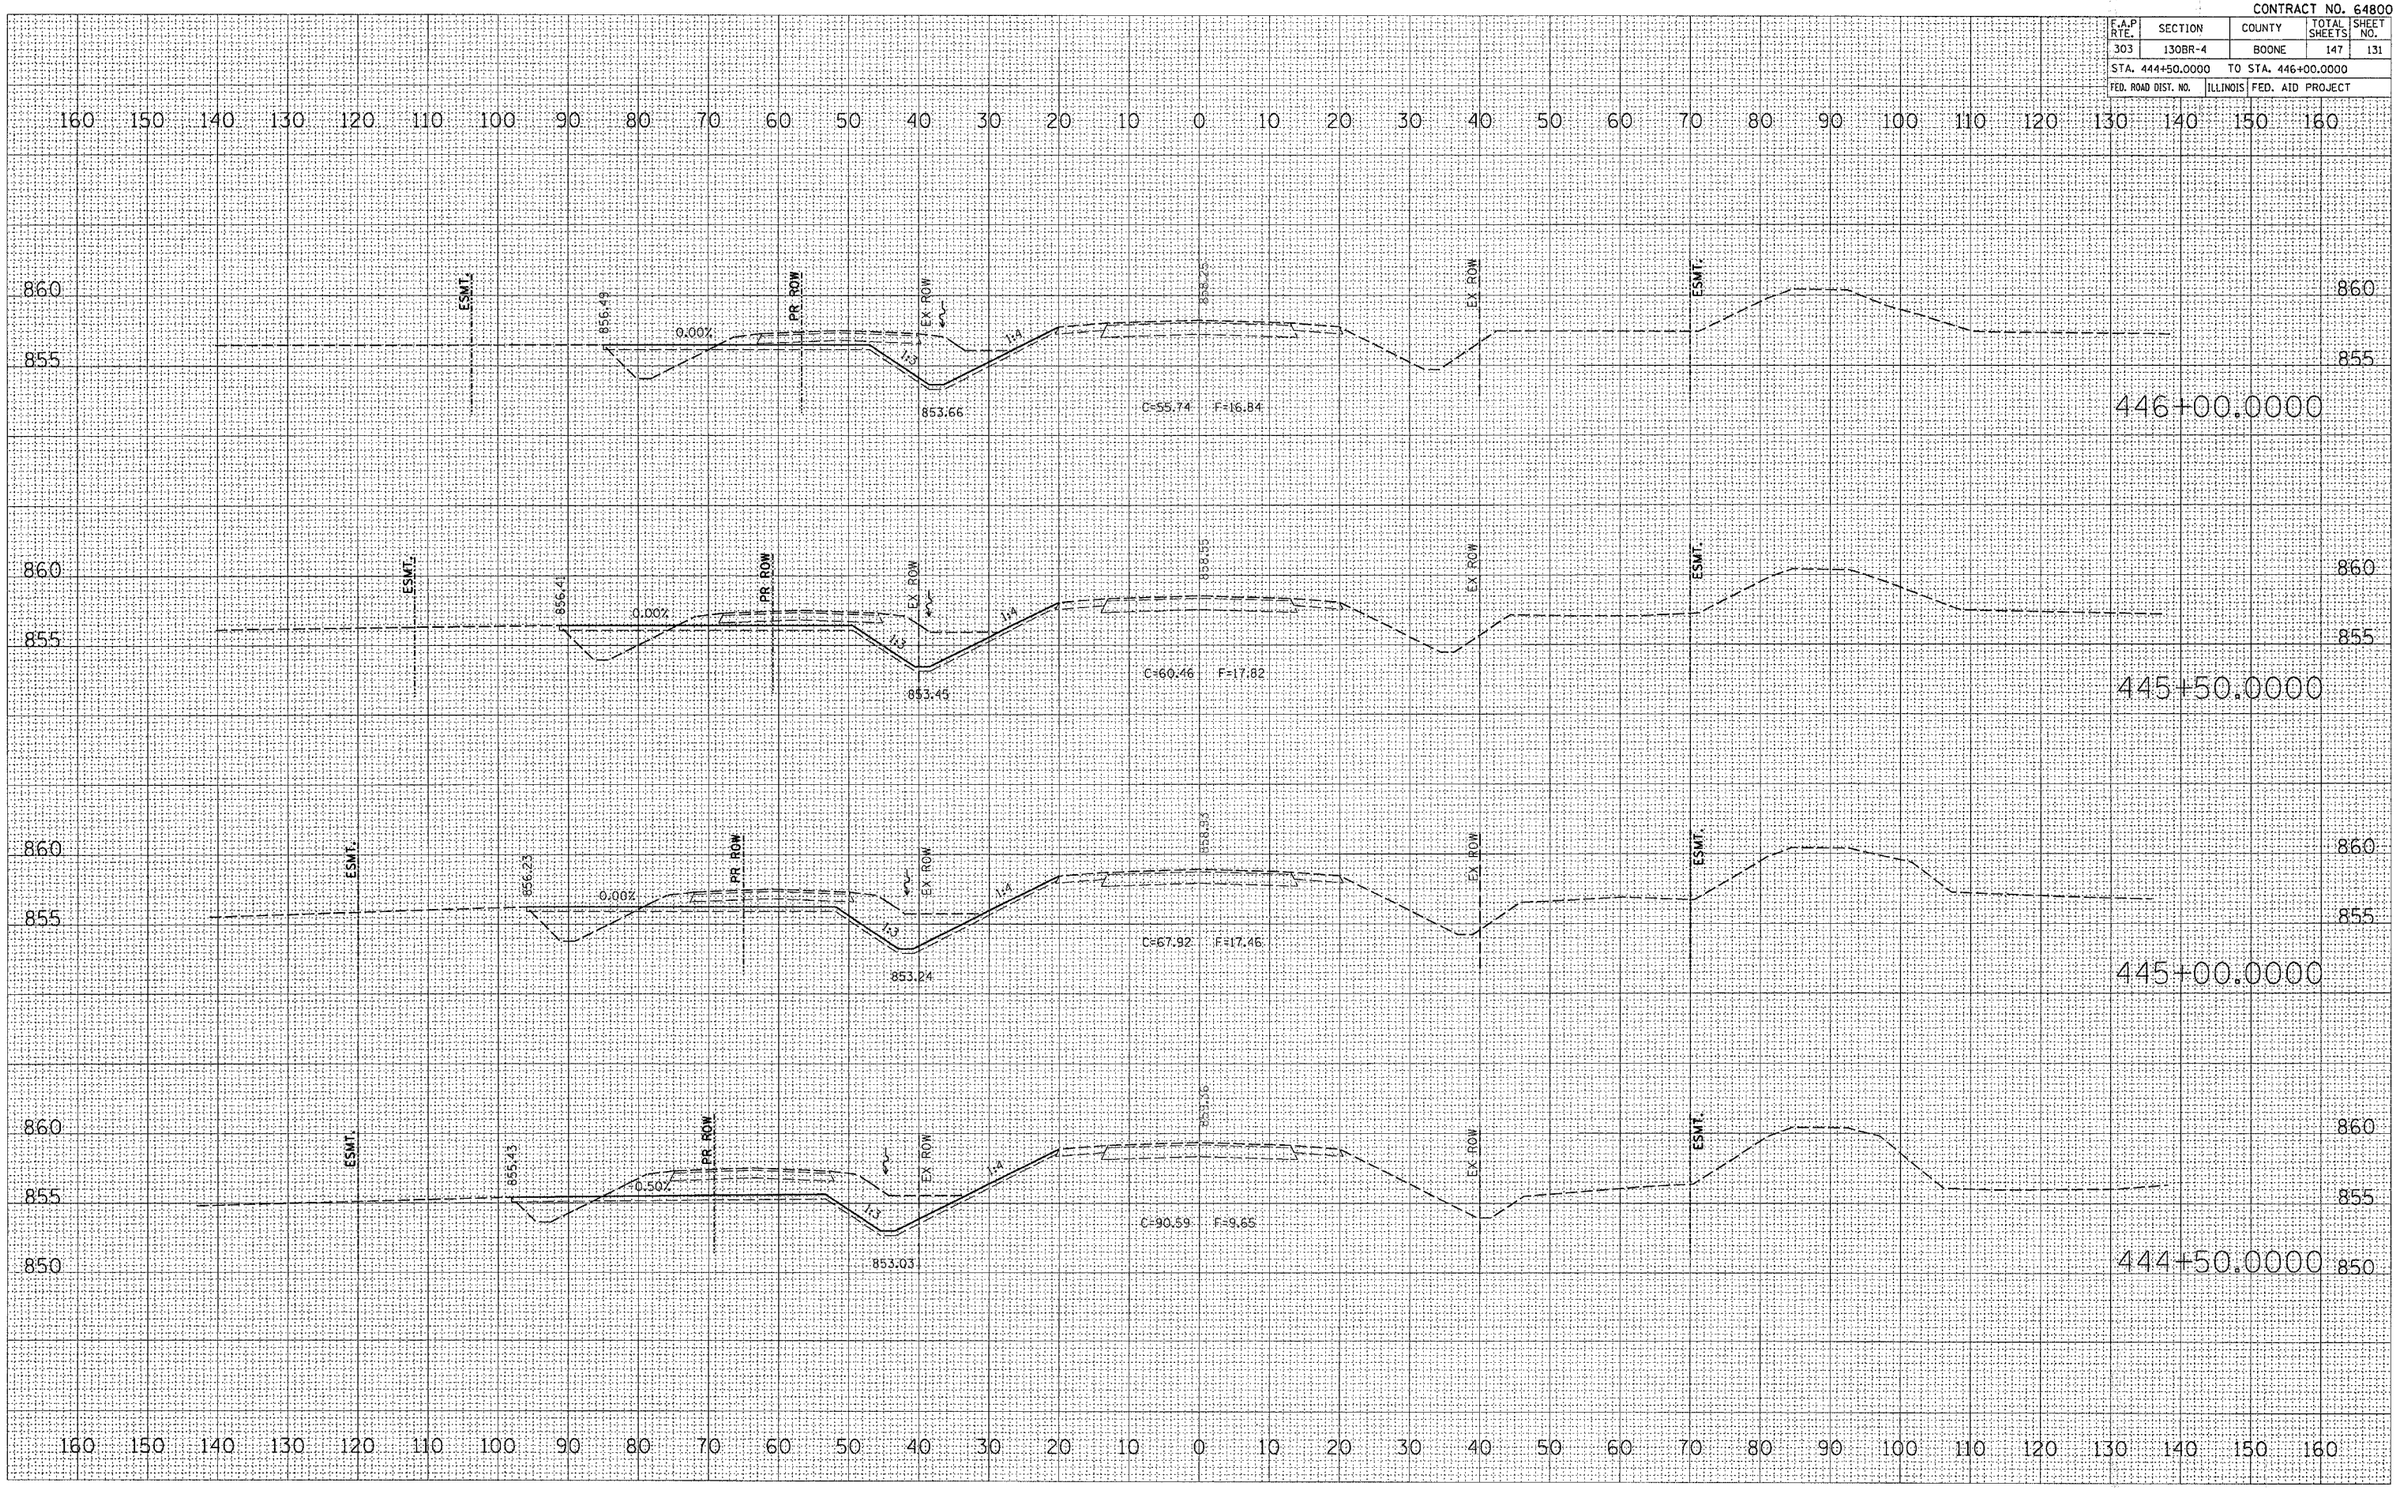

FINAL SURVEY	SURVEYED	BY	DATE
	PLOTTED		
NOTE BOOK	TEMPLATE		
NO.	AREAS CHECKED		

ORIGINAL SURVEY	SURVEYED	BY	DATE
	PLOTTED		
NOTE BOOK	TEMPLATE		
NO.	AREAS CHECKED		

PLOT DATE = Fri Dec 15 07:05:38 2006
PLOT NAME = c:\projects\130BR02\d53082\xsg\130br02xsg.dgn
PLOT SCALE = 10.0000 ' / IN.
USER NAME = dtilerss

RUNAROUND REMOVAL STAGE III