CONTRACT NO. 64800

F.A.P RTE.	SECTION	COUNTY	TOTAL SHEETS	SHEET NO.
303	130BR-4	BOONE	147	134

STA. 450+50.0000 TO STA. 450+50.0000

FED. ROAD DIST. NO.	ILLINOIS	FED. AID PROJECT

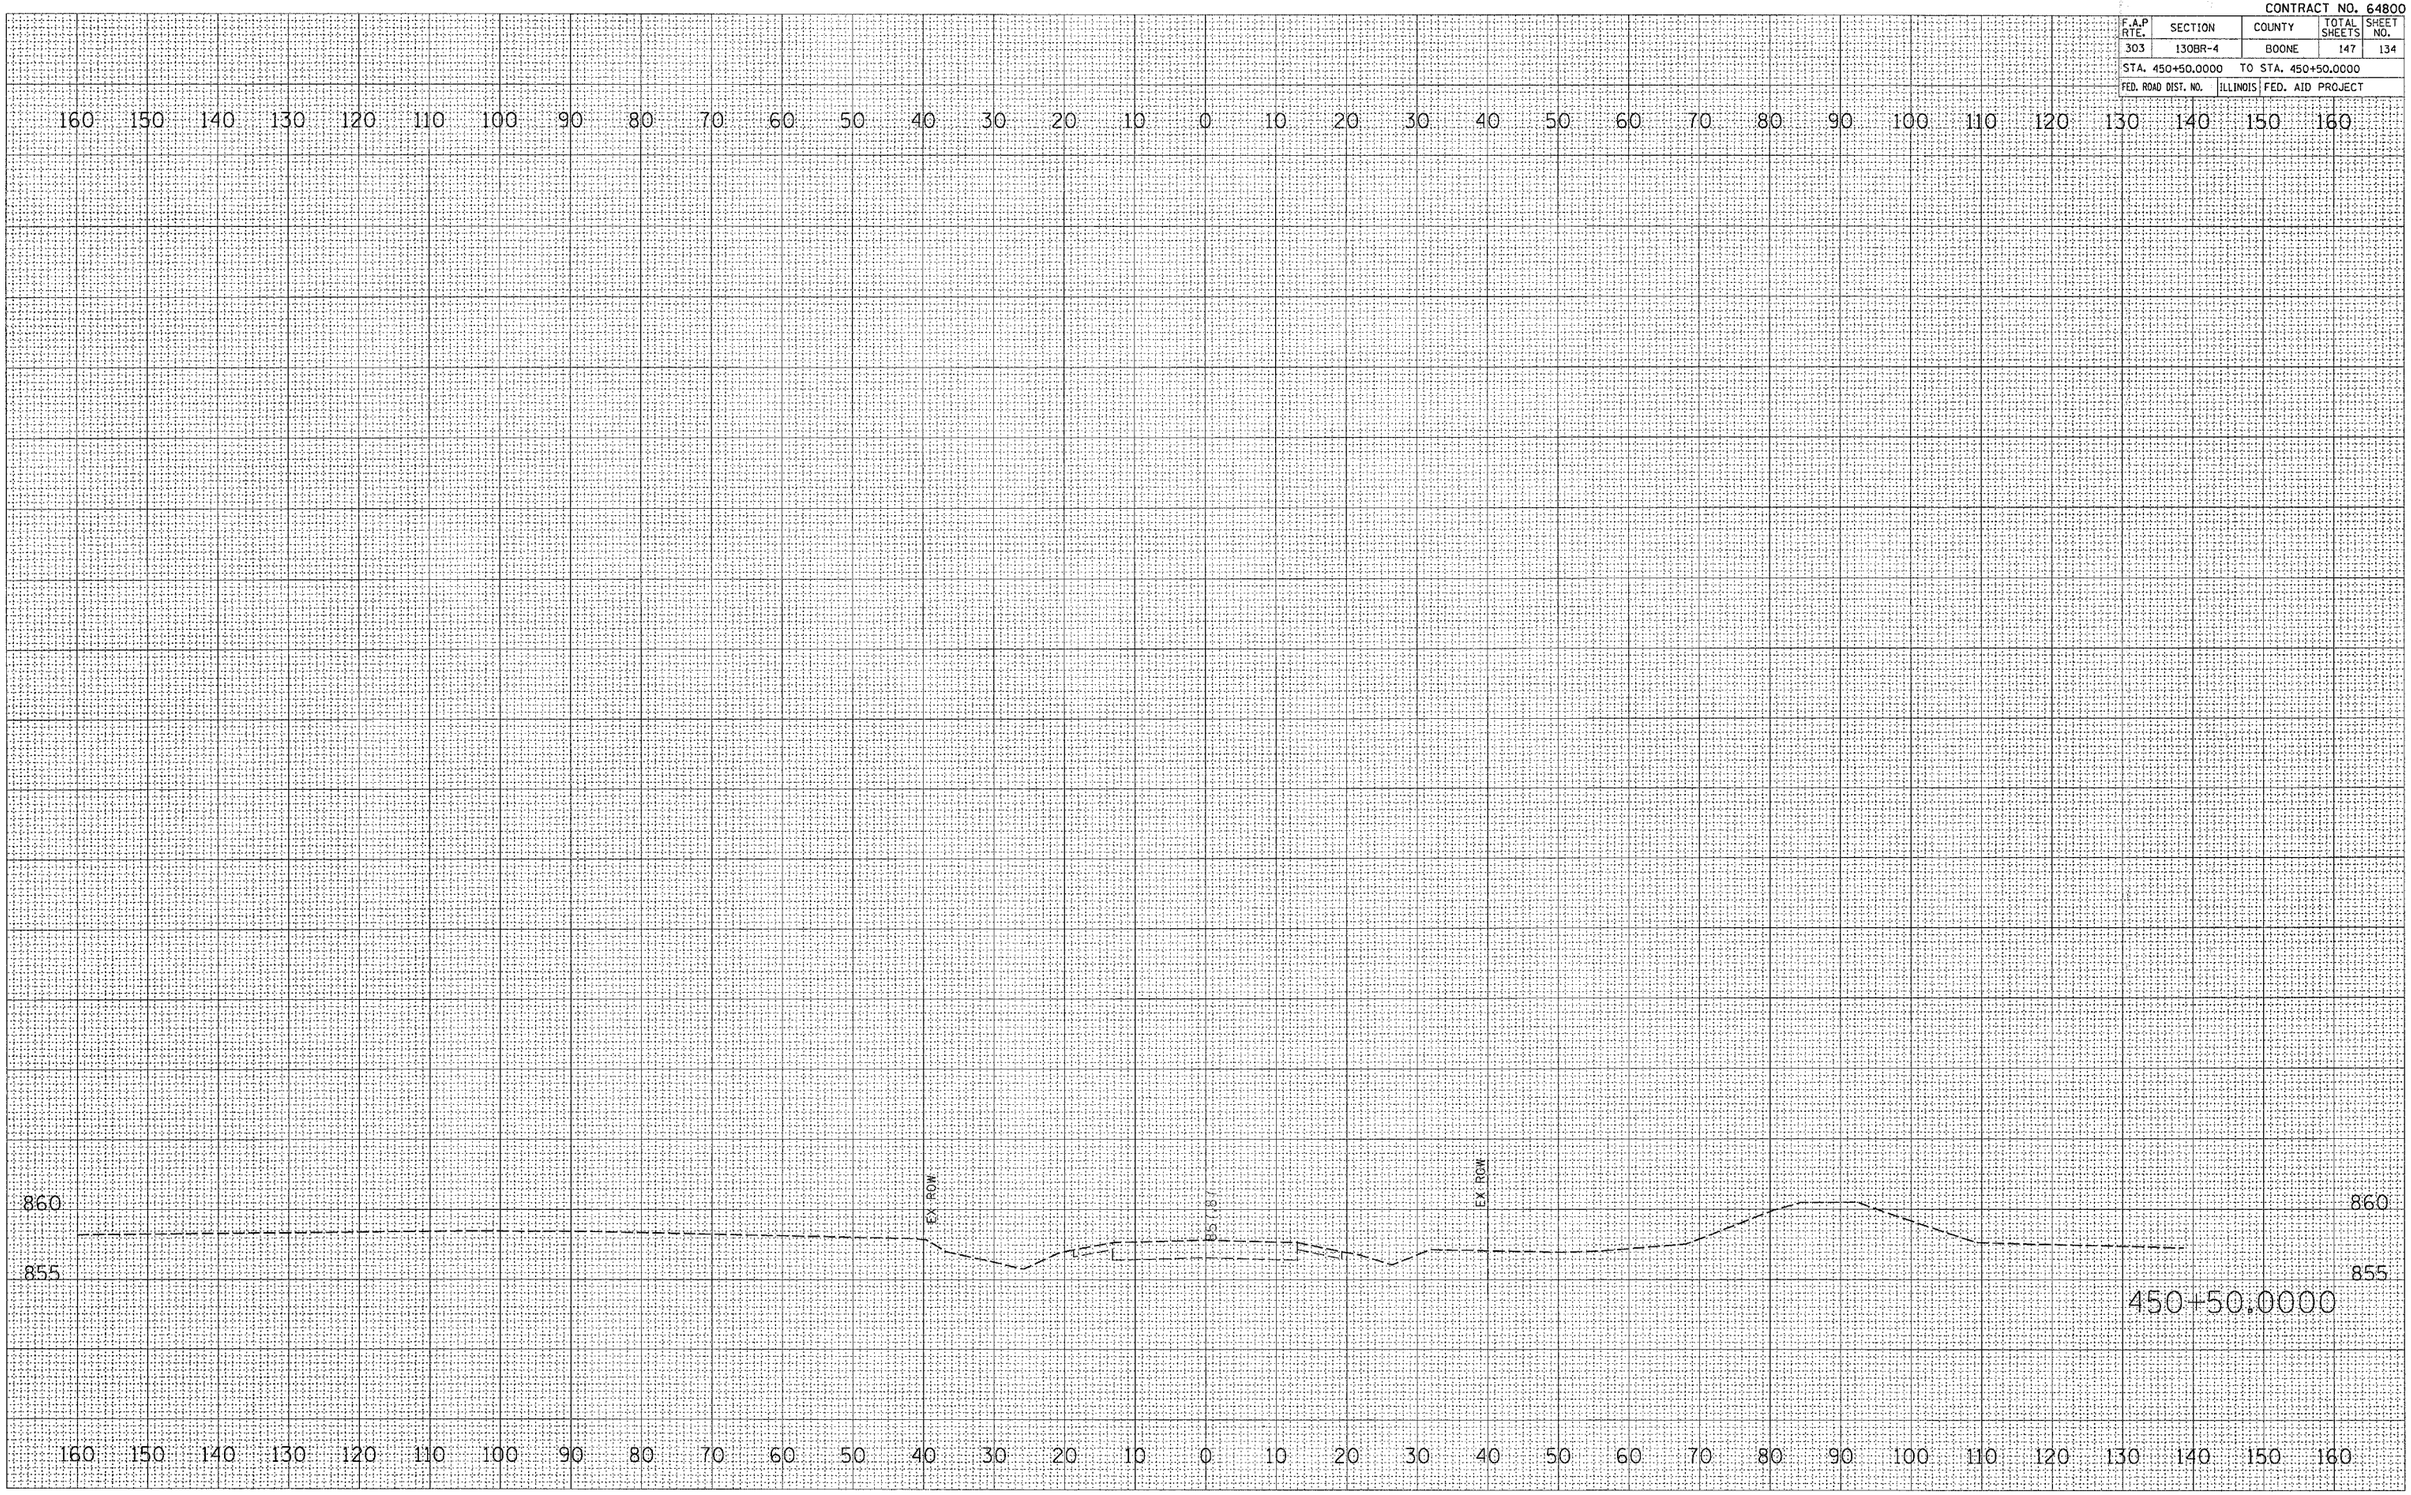

FINAL SURVEY
NOTE BOOK NO.
SURVEYED
PLOTTED
TEMPLATE
AREAS
AREAS CHECKED
BY
DATE

ORIGINAL SURVEY
NOTE BOOK NO.
SURVEYED
PLOTTED
TEMPLATE
AREAS
AREAS CHECKED
BY
DATE

PLOT DATE = Fri Dec 15 07:35:39 2006
FILE NAME = c:\Projects\p203002\d03002xstg3.dgn
PLOT SCALE = 10.0000 ' / IN.
USER NAME = ditzlerso

RUNAROUND REMOVAL STAGE III