CONTRACT NO. 64800

F.A.P. RTE.	SECTION	COUNTY	TOTAL SHEETS	SHEET NO.
303	130BR-4	BOONE	147	146
STA. 1000+75.0000 TO STA. 1001+25.0000				
FED. ROAD DIST. NO.	ILLINOIS	FED. AID PROJECT		

FINAL SURVEY — NOTE BOOK — NO. — SURVEYED — PLOTTED — TEMPLATE — AREAS — AREAS CHECKED — BY — DATE

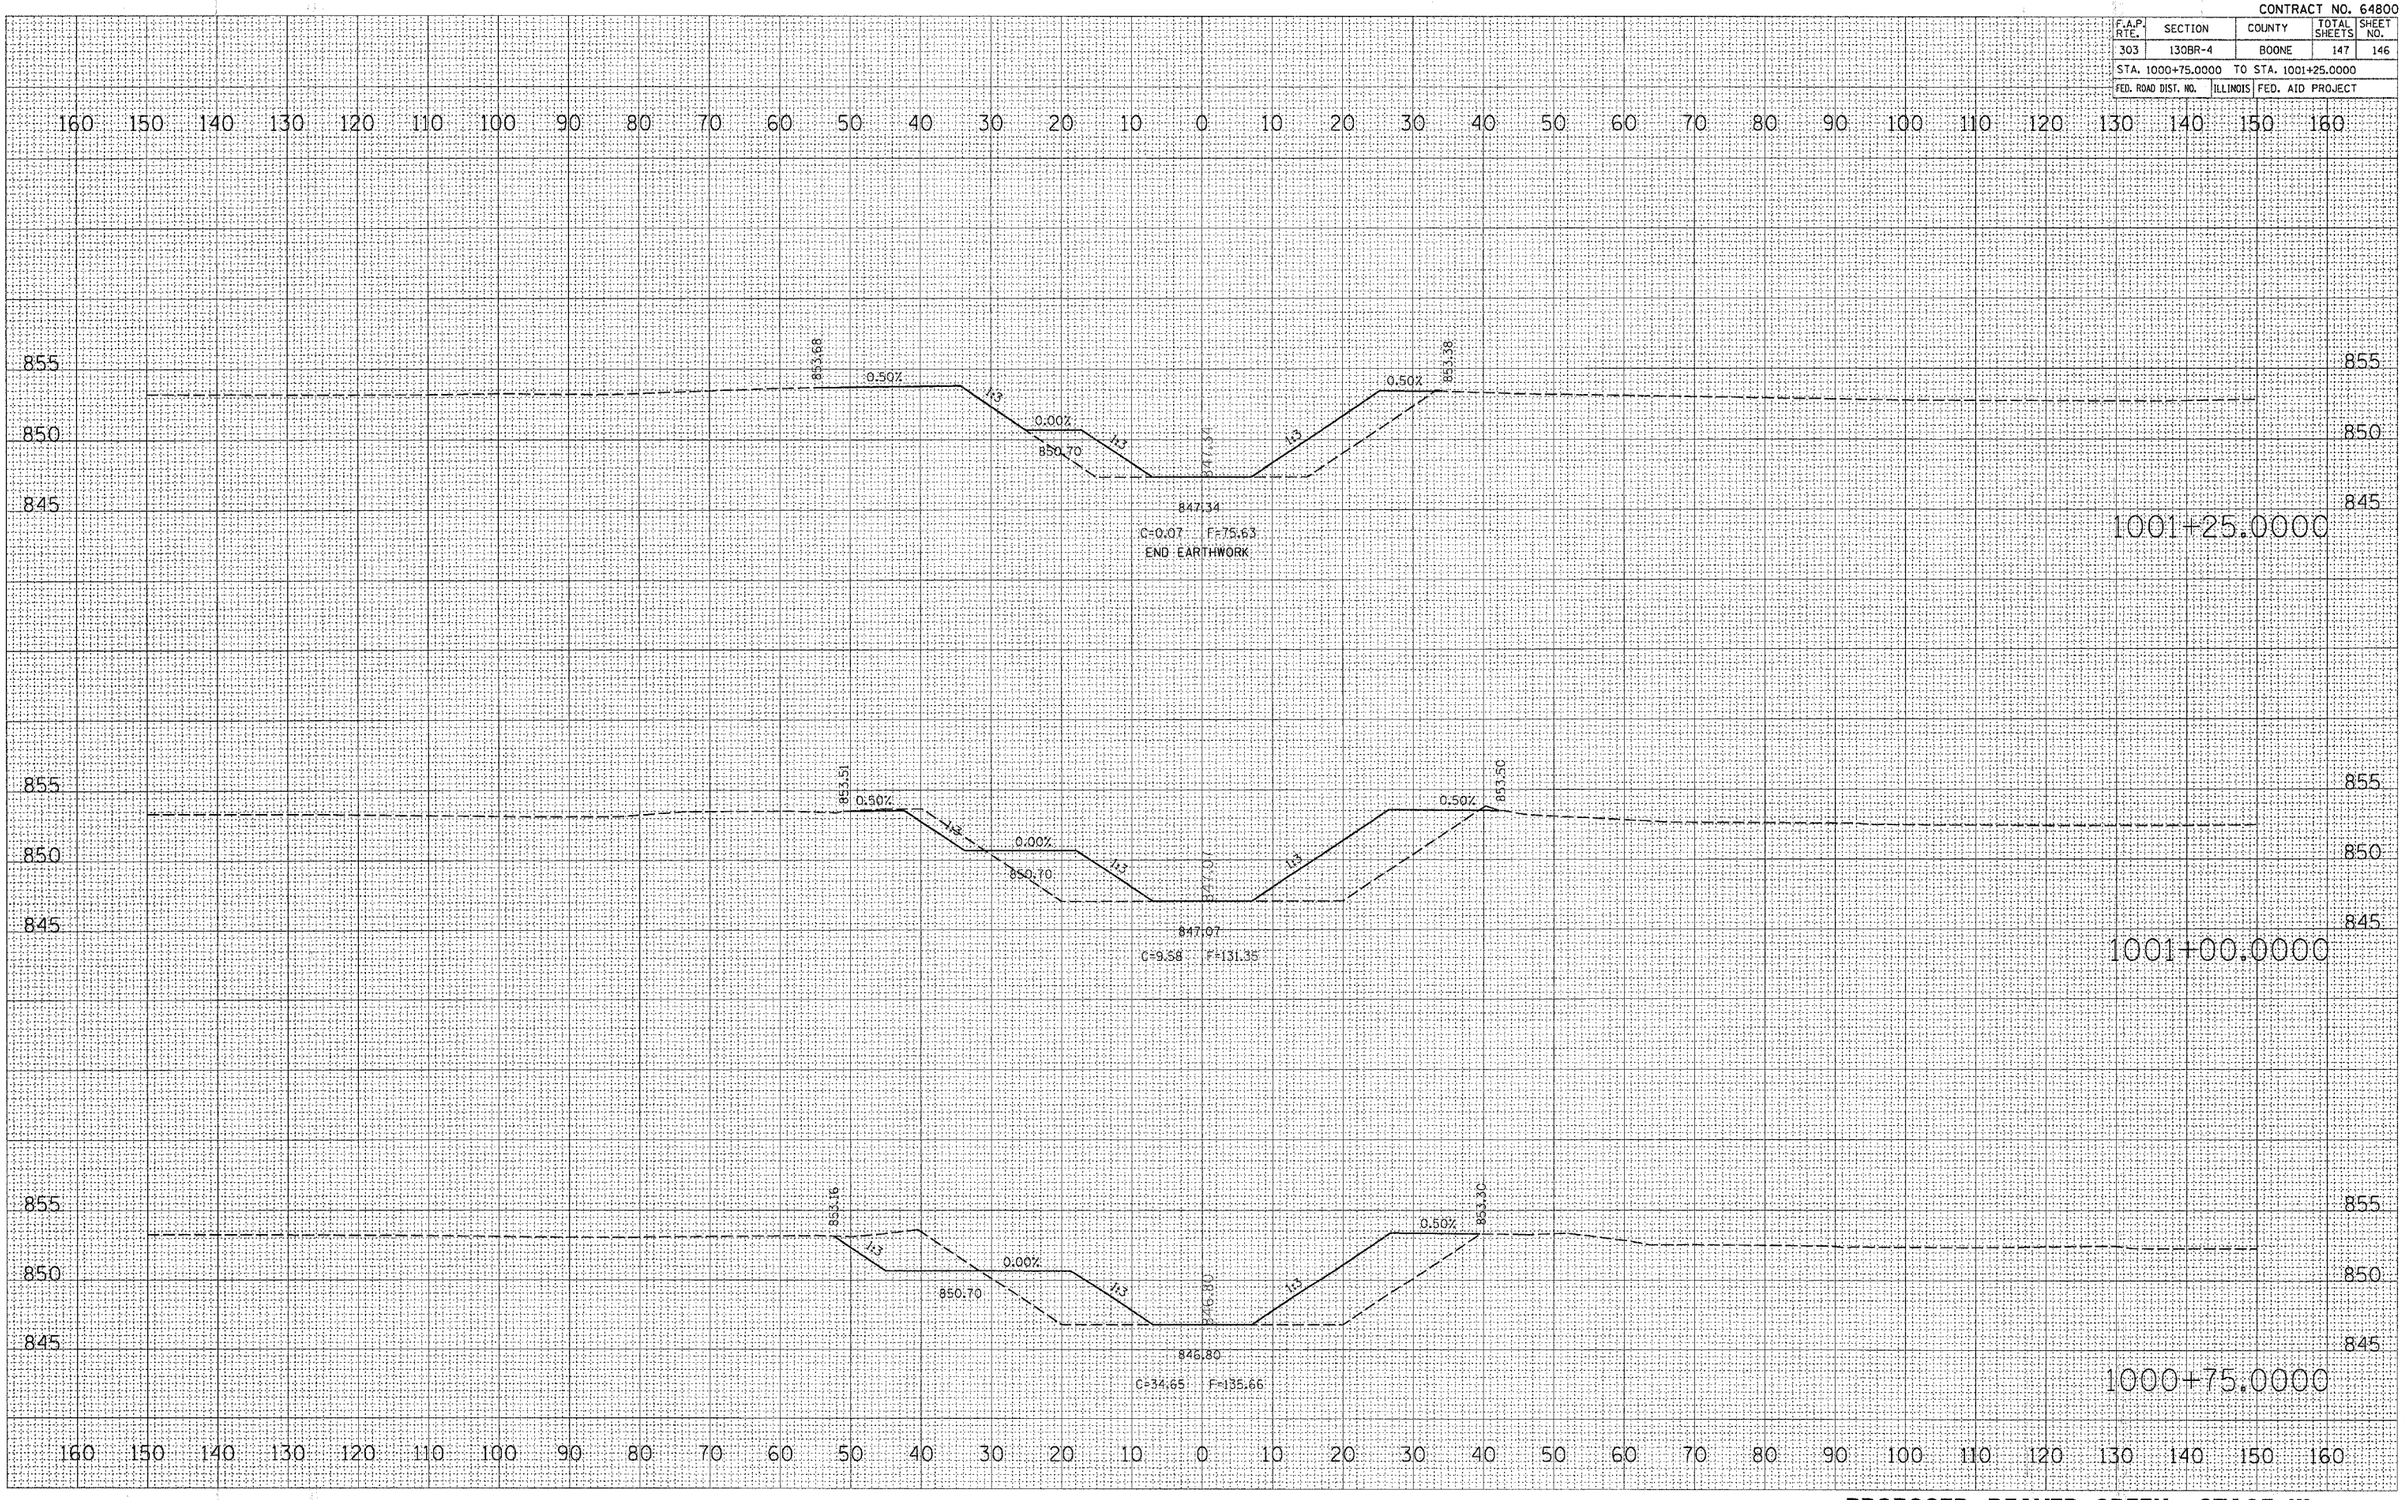

ORIGINAL SURVEY — SURVEYED — PLOTTED — TEMPLATE — AREAS — AREAS CHECKED — BY — DATE

PLOT DATE = Fri Feb 23 09:58:40 2007
FILE NAME = c:\projects\rsex\p203002-ab3002-apr13-dgnfx
PLOT SCALE = 10.0000 ' / IN.
USER NAME = dizzlerex

PROPOSED BEAVER CREEK STAGE III