CONTRACT NO. 64B48

F.A.P RTE.	SECTION	COUNTY	TOTAL SHEETS	SHEET NO.
301	21T-1	STEPHENSON	64	29
STA. 382+00		TO STA. 388+00		
FED. ROAD DIST. NO.		ILLINOIS	FED. AID PROJECT	

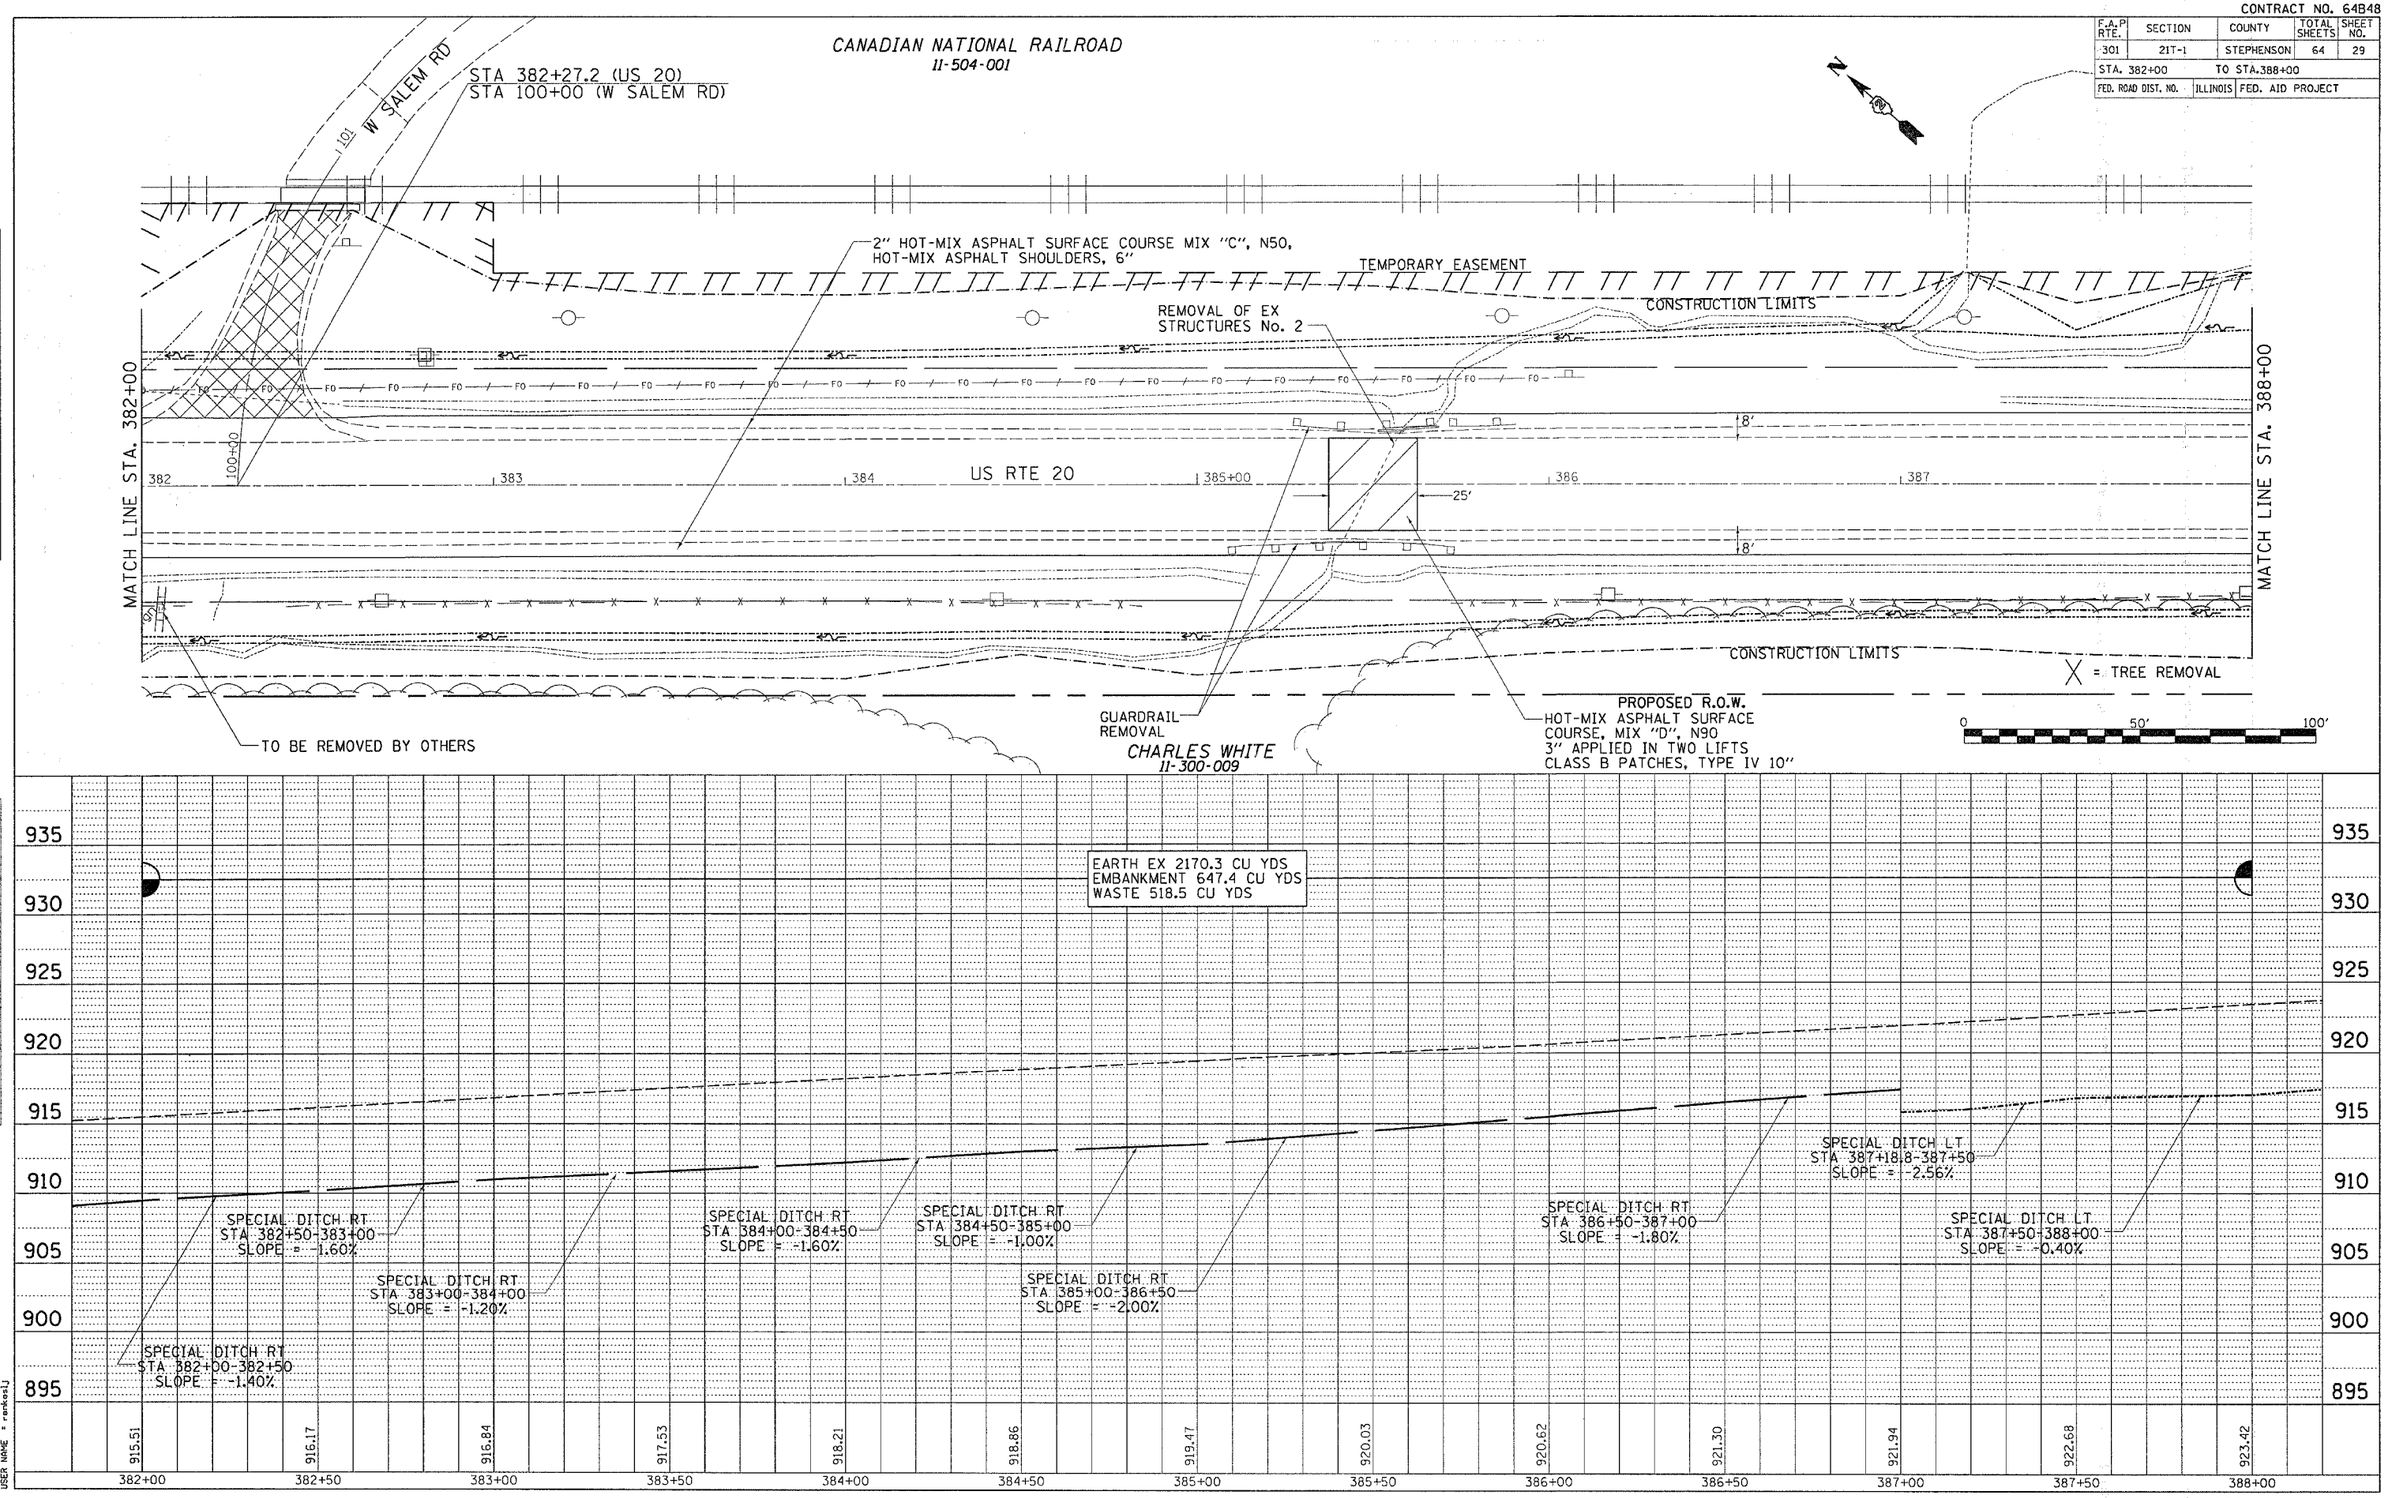

PLAN
SURVEYED
PLOTTED
ALIGNMENT ENTERED
ALL OF INFO CHECKED
CADD FILE NAME
NOTE BOOK NO.
BY
DATE

PROFILE
SURVEYED
PLOTTED
GRADES ENTERED
ALL NOTES CHECKED
STRUCTURE NOTAYKS CHKD
NOTE BOOK NO.
BY
DATE

PLOT DATE = Mon Dec 11 09:12:24 2006
FILE NAME = c:\proj\pctu\p21110\d11125pln.dgn
PLOT SCALE = 20.0000 ' / IN.
USER NAME = rankosij

US 20
PLAN & PROFILE