CONTRACT NO. 64B48

F.A.P RTE.	SECTION	COUNTY	TOTAL SHEETS	SHEET NO.
301	21T-1	STEPHENSON	64	30
STA. 388+00		TO STA.394+00		
FED. ROAD DIST. NO.	ILLINOIS	FED. AID PROJECT		

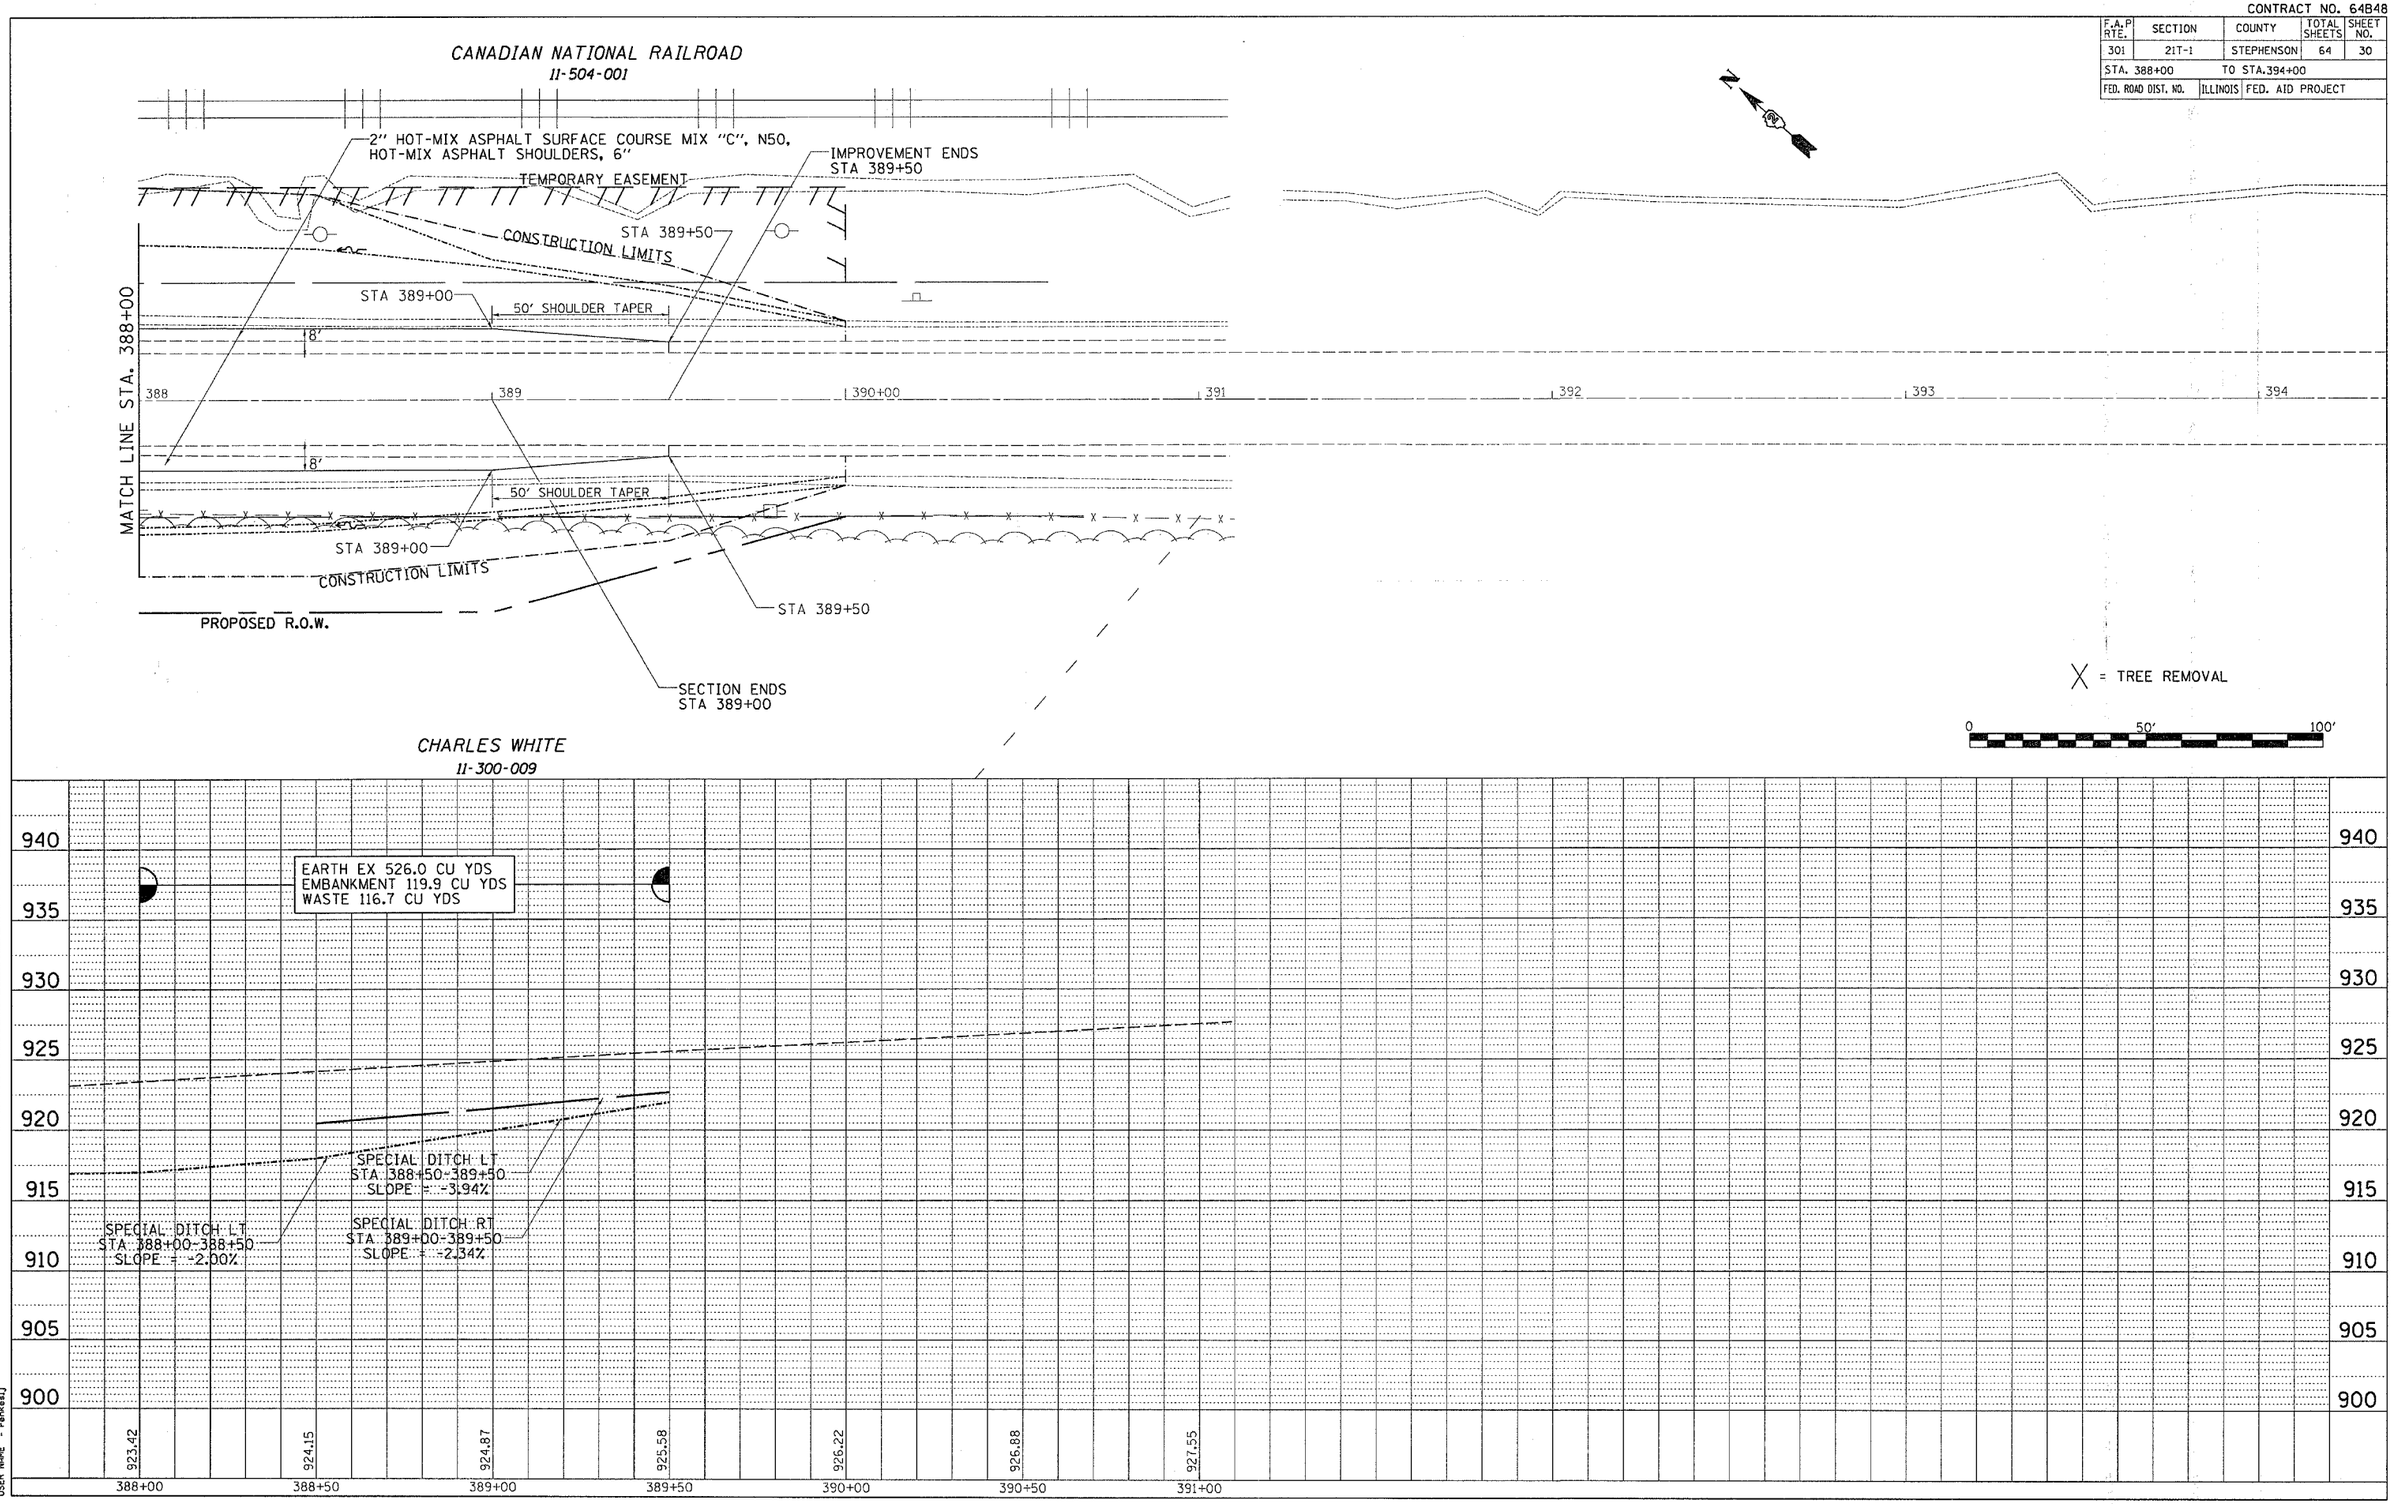

PLAN
NOTE BOOK NO.
SURVEYED
PLOTTED
ALIGNMENT CHECKED
RT. OF WAY CHECKED
CADD FILE NAME
BY
DATE

PROFILE
NOTE BOOK NO.
SURVEYED
PLOTTED
GRADES CHECKED
B.M. NOTED
STRUCTURE NOTATNS CHKD
BY
DATE

PLOT DATE = Mon Dec 11 09:12:24 2006
FILE NAME = c:\projects\p211105\d11105pln.dgn
PLOT SCALE = 20.0000 ' / IN.
USER NAME = renkesl.j

US 20

PLAN & PROFILE