CONTRACT NO. 66685

F.A.I. RTE.	SECTION	COUNTY	TOTAL SHEETS	SHEET NO.
57	(38-3,38-5)L	IROQUOIS	16	7
STA.		TO STA.		
FED. ROAD DIST. NO.	ILLINOIS	FED. AID PROJECT		

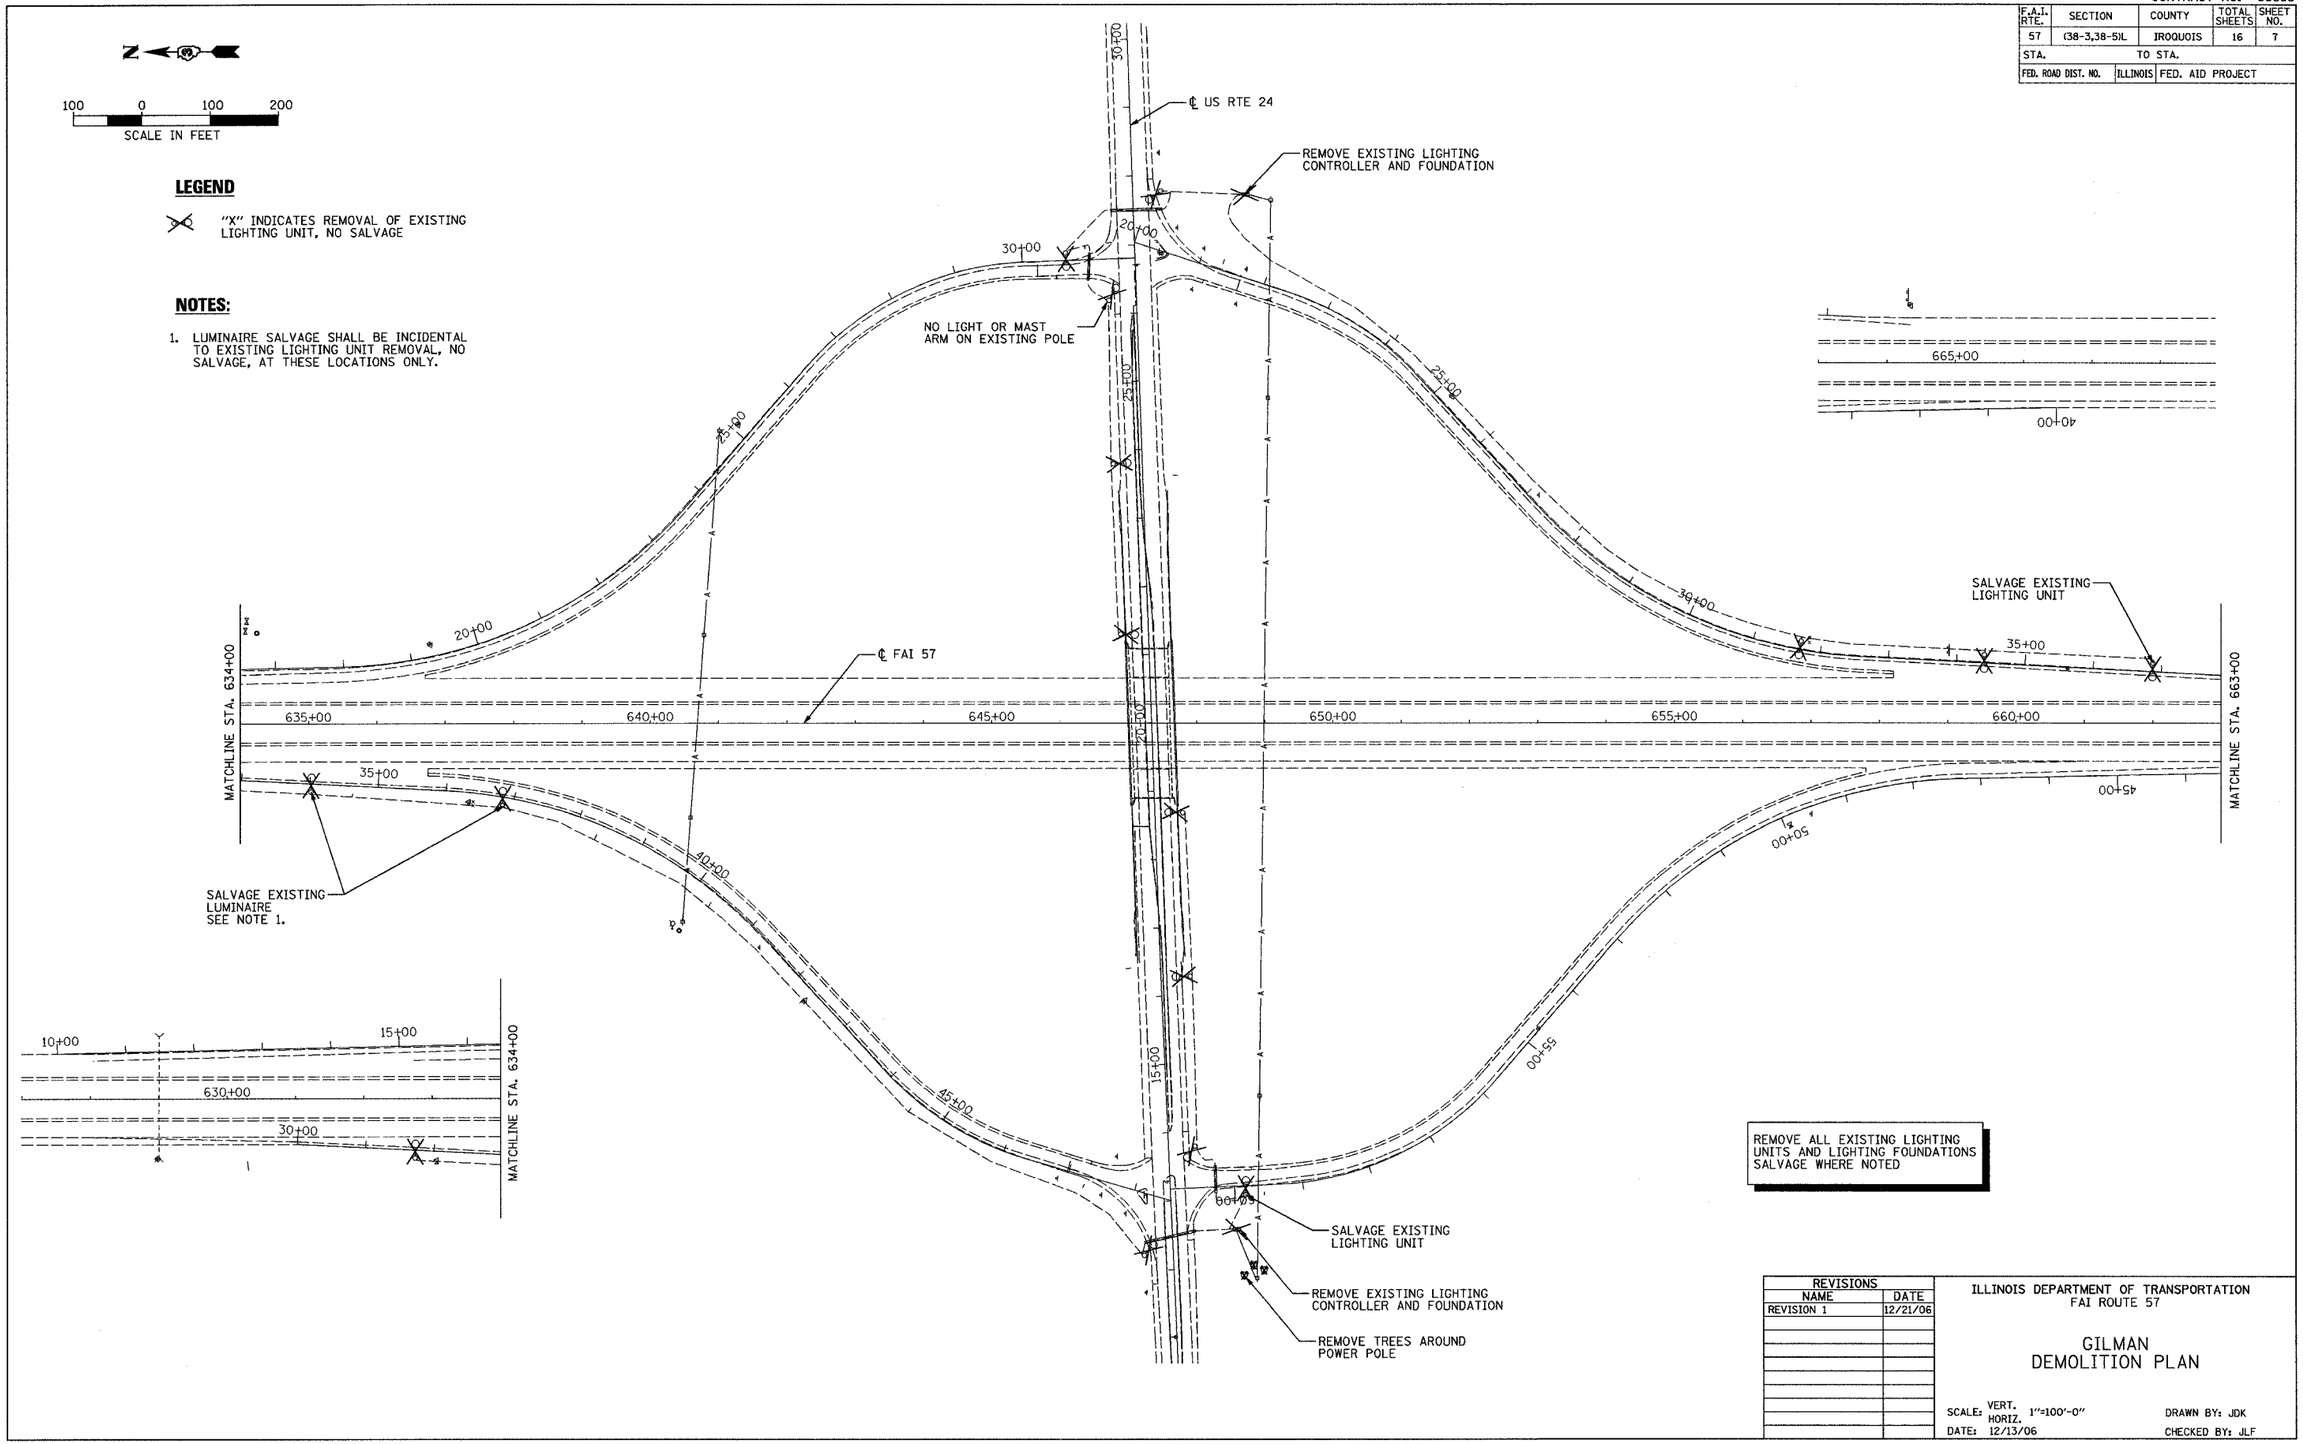

LEGEND

"X" INDICATES REMOVAL OF EXISTING LIGHTING UNIT, NO SALVAGE

NOTES:

1. LUMINAIRE SALVAGE SHALL BE INCIDENTAL TO EXISTING LIGHTING UNIT REMOVAL, NO SALVAGE, AT THESE LOCATIONS ONLY.

REMOVE ALL EXISTING LIGHTING UNITS AND LIGHTING FOUNDATIONS SALVAGE WHERE NOTED

REVISIONS	
NAME	DATE
REVISION 1	12/21/06

ILLINOIS DEPARTMENT OF TRANSPORTATION
FAI ROUTE 57

GILMAN
DEMOLITION PLAN

SCALE: VERT. HORIZ. 1"=100'-0"
DATE: 12/13/06
DRAWN BY: JDK
CHECKED BY: JLF

PLOT TIME = 3:38:51 PM
PLOT DATE = 12/21/2006
FILE NAME = X:\CH\IE\2006\06I008\Plans\Interchange Plans\demolition\gilman1.dgn
PLOT SCALE = 100.000 ' / IN.
USER NAME = jlf1

Prepared by: Foth & Van Dyke and Associates, Inc.

FVD # 06I008