CONTRACT NO. 68649

F.A. RTE.	SECTION	COUNTY	TOTAL SHEETS	SHEET NO.
693	D4 RAD. IMPR. '07	TAZEWLL		13
STA.		TO STA.		
FED. ROAD DIST. NO.	ILLINOIS	FED. AID PROJECT		

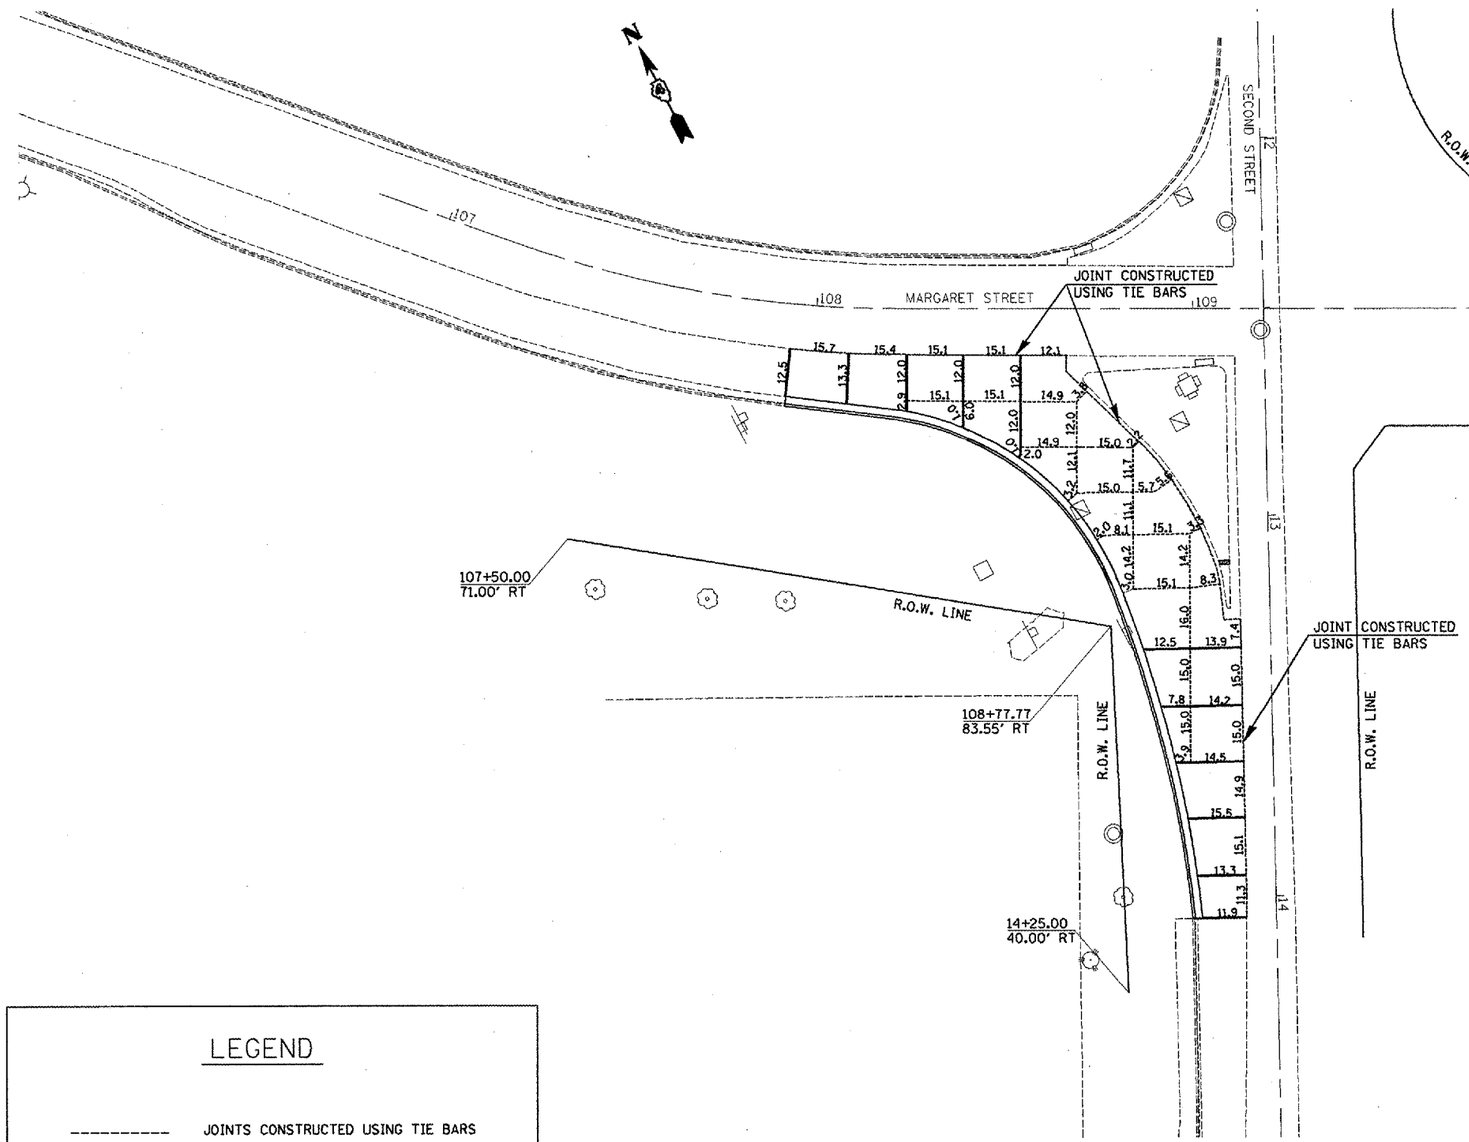

NOTES

1. JOINTS SHALL BE CONSTRUCTED AS PER SECTION 420, ARTICLE 420.05 OF THE STANDARD SPECIFICATIONS FOR ROAD AND BRIDGE CONSTRUCTION.

2. SEE HIGHWAY STANDARDS 420001 AND 420101 FOR ADDITIONAL JOINT DETAILS.

3. ALL JOINTS ARE CONSIDERED INCLUDED IN THE COST OF PCC PAVEMENT 10" (JOINTED), INCLUDING ALL LABOR AND MATERIALS NEEDED TO TIE PROPOSED PAVEMENT INTO EXISTING. AT LOCATIONS WHERE TIE BARS ARE USED TO TIE INTO EXISTING PAVEMENT, THE TIE BARS SHALL BE NO. 6 AT 24" CENTERS IN ACCORDANCE WITH DETAILS FOR LONGITUDINAL CONSTRUCTION JOINT SHOWN ON STD. 420001.

LEGEND

---------- JOINTS CONSTRUCTED USING TIE BARS

———— JOINTS CONSTRUCTED USING DOWEL BARS

0' 20' 40'
SCALE

REVISIONS	
NAME	DATE

ILLINOIS DEPARTMENT OF TRANSPORTATION

JOINT DETAIL

SCALE: VERT. HORIZ.

DATE

DRAWN BY

CHECKED BY

PLOT DATE = 2/15/2007
FILE NAME = d:\pc4_work\i120pekin\detail1.dgn
PLOT SCALE = 48.0000 ' / IN.
USER NAME = ghidinoem