CONTRACT NO. 68649

F.A.P. RTE.	SECTION	COUNTY	TOTAL SHEETS	SHEET NO.
693	04 RADIUS IMPROV. 2007	TAZEWELL		17
STA.	TO STA.			
FED. ROAD DIST. NO. 4	ILLINOIS	FED. AID PROJECT		

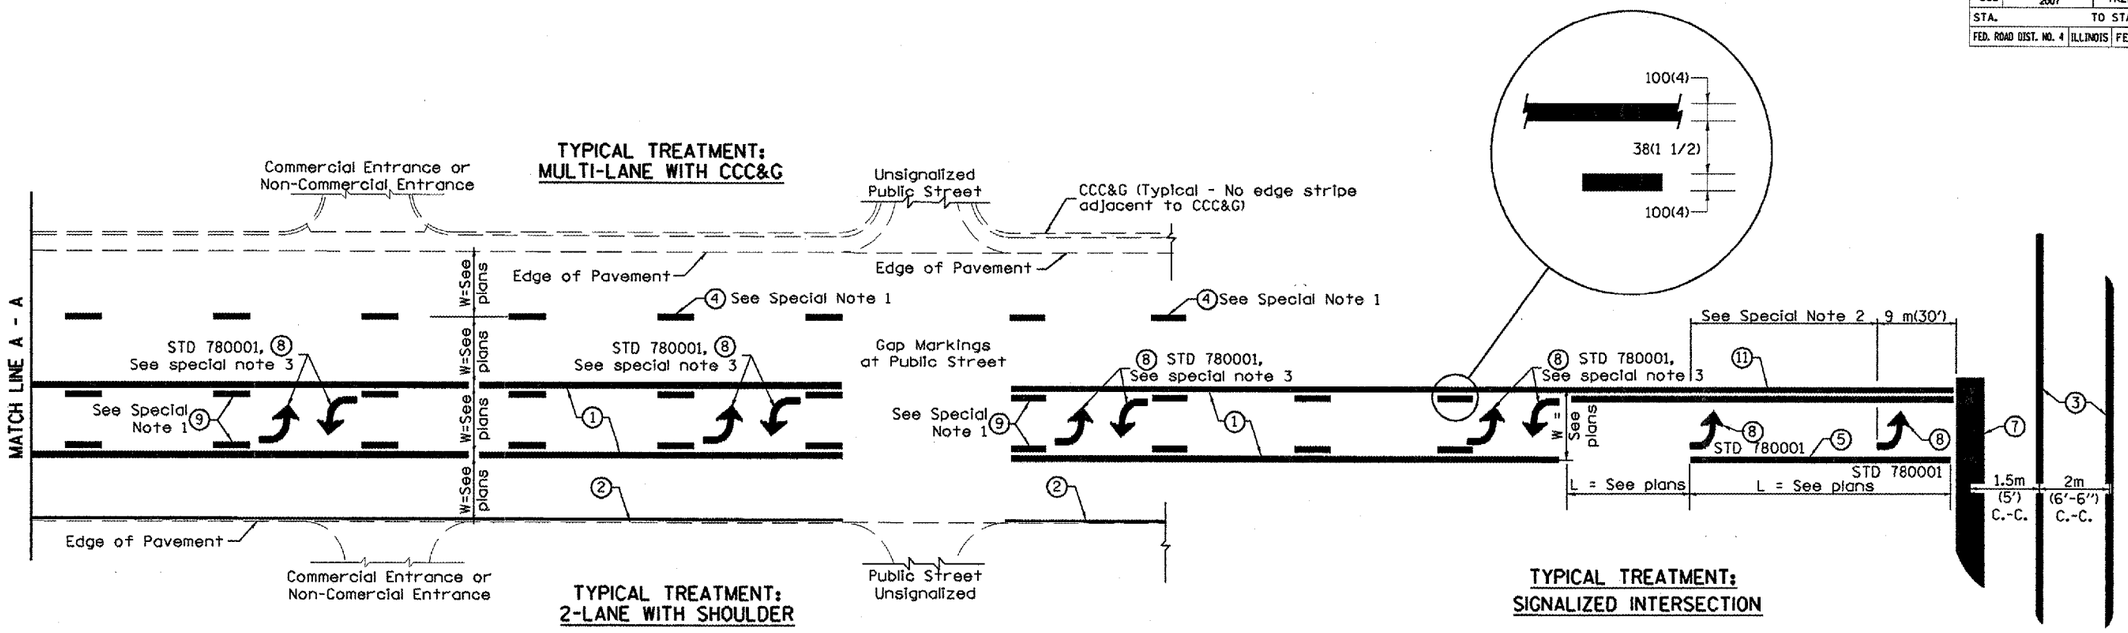

FLUSH PAVED MEDIAN: TWO-WAY LEFT TURN LANE WITH ONE-WAY LEFT TURN LANE AT SIGNALIZED INTERSECTION

TYPICAL PAVEMENT MARKING LEGEND

(Note: This is a District Standard Legend.
Some elements may not apply to specific project.)

1. 100(4) Solid (Yellow)
2. 100(4) Solid (White)
3. 2-150(6) Crosswalk @ 2m (6'-6")min C.-C. (White)
   2-200(8) Crosswalk @ 2m (6'-6")min C.-C. (White) (When traffic signals are present.)
4. 150(6) Skip-Dash (White) — 3.05m (10') / 9.14m (30') / 3.05m (10') (See Special Note 1)
5. 200(8) Solid (White)
6. 300(12) Diagonal (White) (Item 6 is shown on Std. 780001)
7. 600(24) Stop Bar (White)
8. Letters & Arrows — 10m (33') (See Std. 780001 and Special Notes 2 & 3)
9. 100(4) Skip-Dash (Yellow) — 3.05m (10') / 9.14m (30') / 3.05m (10') (See Special Note 1)
10. 300(12) Diagonal (Yellow) (See Table A) — 45°
11. 100(4) Double Solid (Yellow) — 280(11) C.-C. — See Table A

SPECIAL NOTES

1. Skip-Dash markings will be centered between both ends of city blocks and shall be placed in alignment transversly across the pavement.
2. The following shall apply to arrows located in one-way left turn lanes:
   A. A minimum of two (2) arrows is required.
   B. The maximum spacing between arrows is 24 m (80').
   C. Arrows shall be evenly spaced if three (3) or more are required.
3. The following shall apply to arrow pairs located in two-way left turn lanes:
   A. A minimum of two (2) arrow pairs is required.
   B. The maximum spacing between arrow pairs is 61 m (200').
   C. Arrow pairs shall be evenly spaced if three (3) or more are required.
   D. The spacing between Bi Directional Left Turn Arrows is 10 m (33').

GENERAL NOTES

1. Refer to State Standard 780001 for additional Pavement Markings including letters & arrows.
2. See Plans for Pavement Markings adjacent to curbed islands and medians, and through lane reductions.

All dimensions are in millimeters (inches) unless otherwise noted.

DESIGNER NOTES:
1. Include State Standard 780001 (Typical Pavement Markings)

$$DATE$$

DATE	REVISIONS	BY
1-1-97	RENUM. F-8.03, NEW REVISION BOX	T.P.
2-7-97	ADD BI DIRECTIONAL DIMENSION	J.A.
10-97	CORRECT BI DIRECTIONAL DIMENSION	J.A.
8-02	ADD CROSSWALK DMNS. WITH T.S.	M.A.

ILLINOIS DEPARTMENT OF TRANSPORTATION
DISTRICT CADD STANDARD

TYPICAL PAVEMENT MARKINGS

CADD STANDARD 780001-D4
SCALE: NOT DRAWN TO SCALE

SHEET 1 OF 2
DRAWN BY CADD
CHECKED BY

DGN-ONLY

780001-D4 (1)