CONTRACT NO. 70547

F.A.I RTE.	SECTION	COUNTY	TOTAL SHEETS	SHEET NO.
57&74	*	**	151	89

STA. 185+00 TO STA.186+50

FED. ROAD DIST. NO. | ILLINOIS | FED. AID PROJECT

* D5 CABLE GUARD 2007-2
** CHAMPAIGN, DEWITT & DOUGLAS

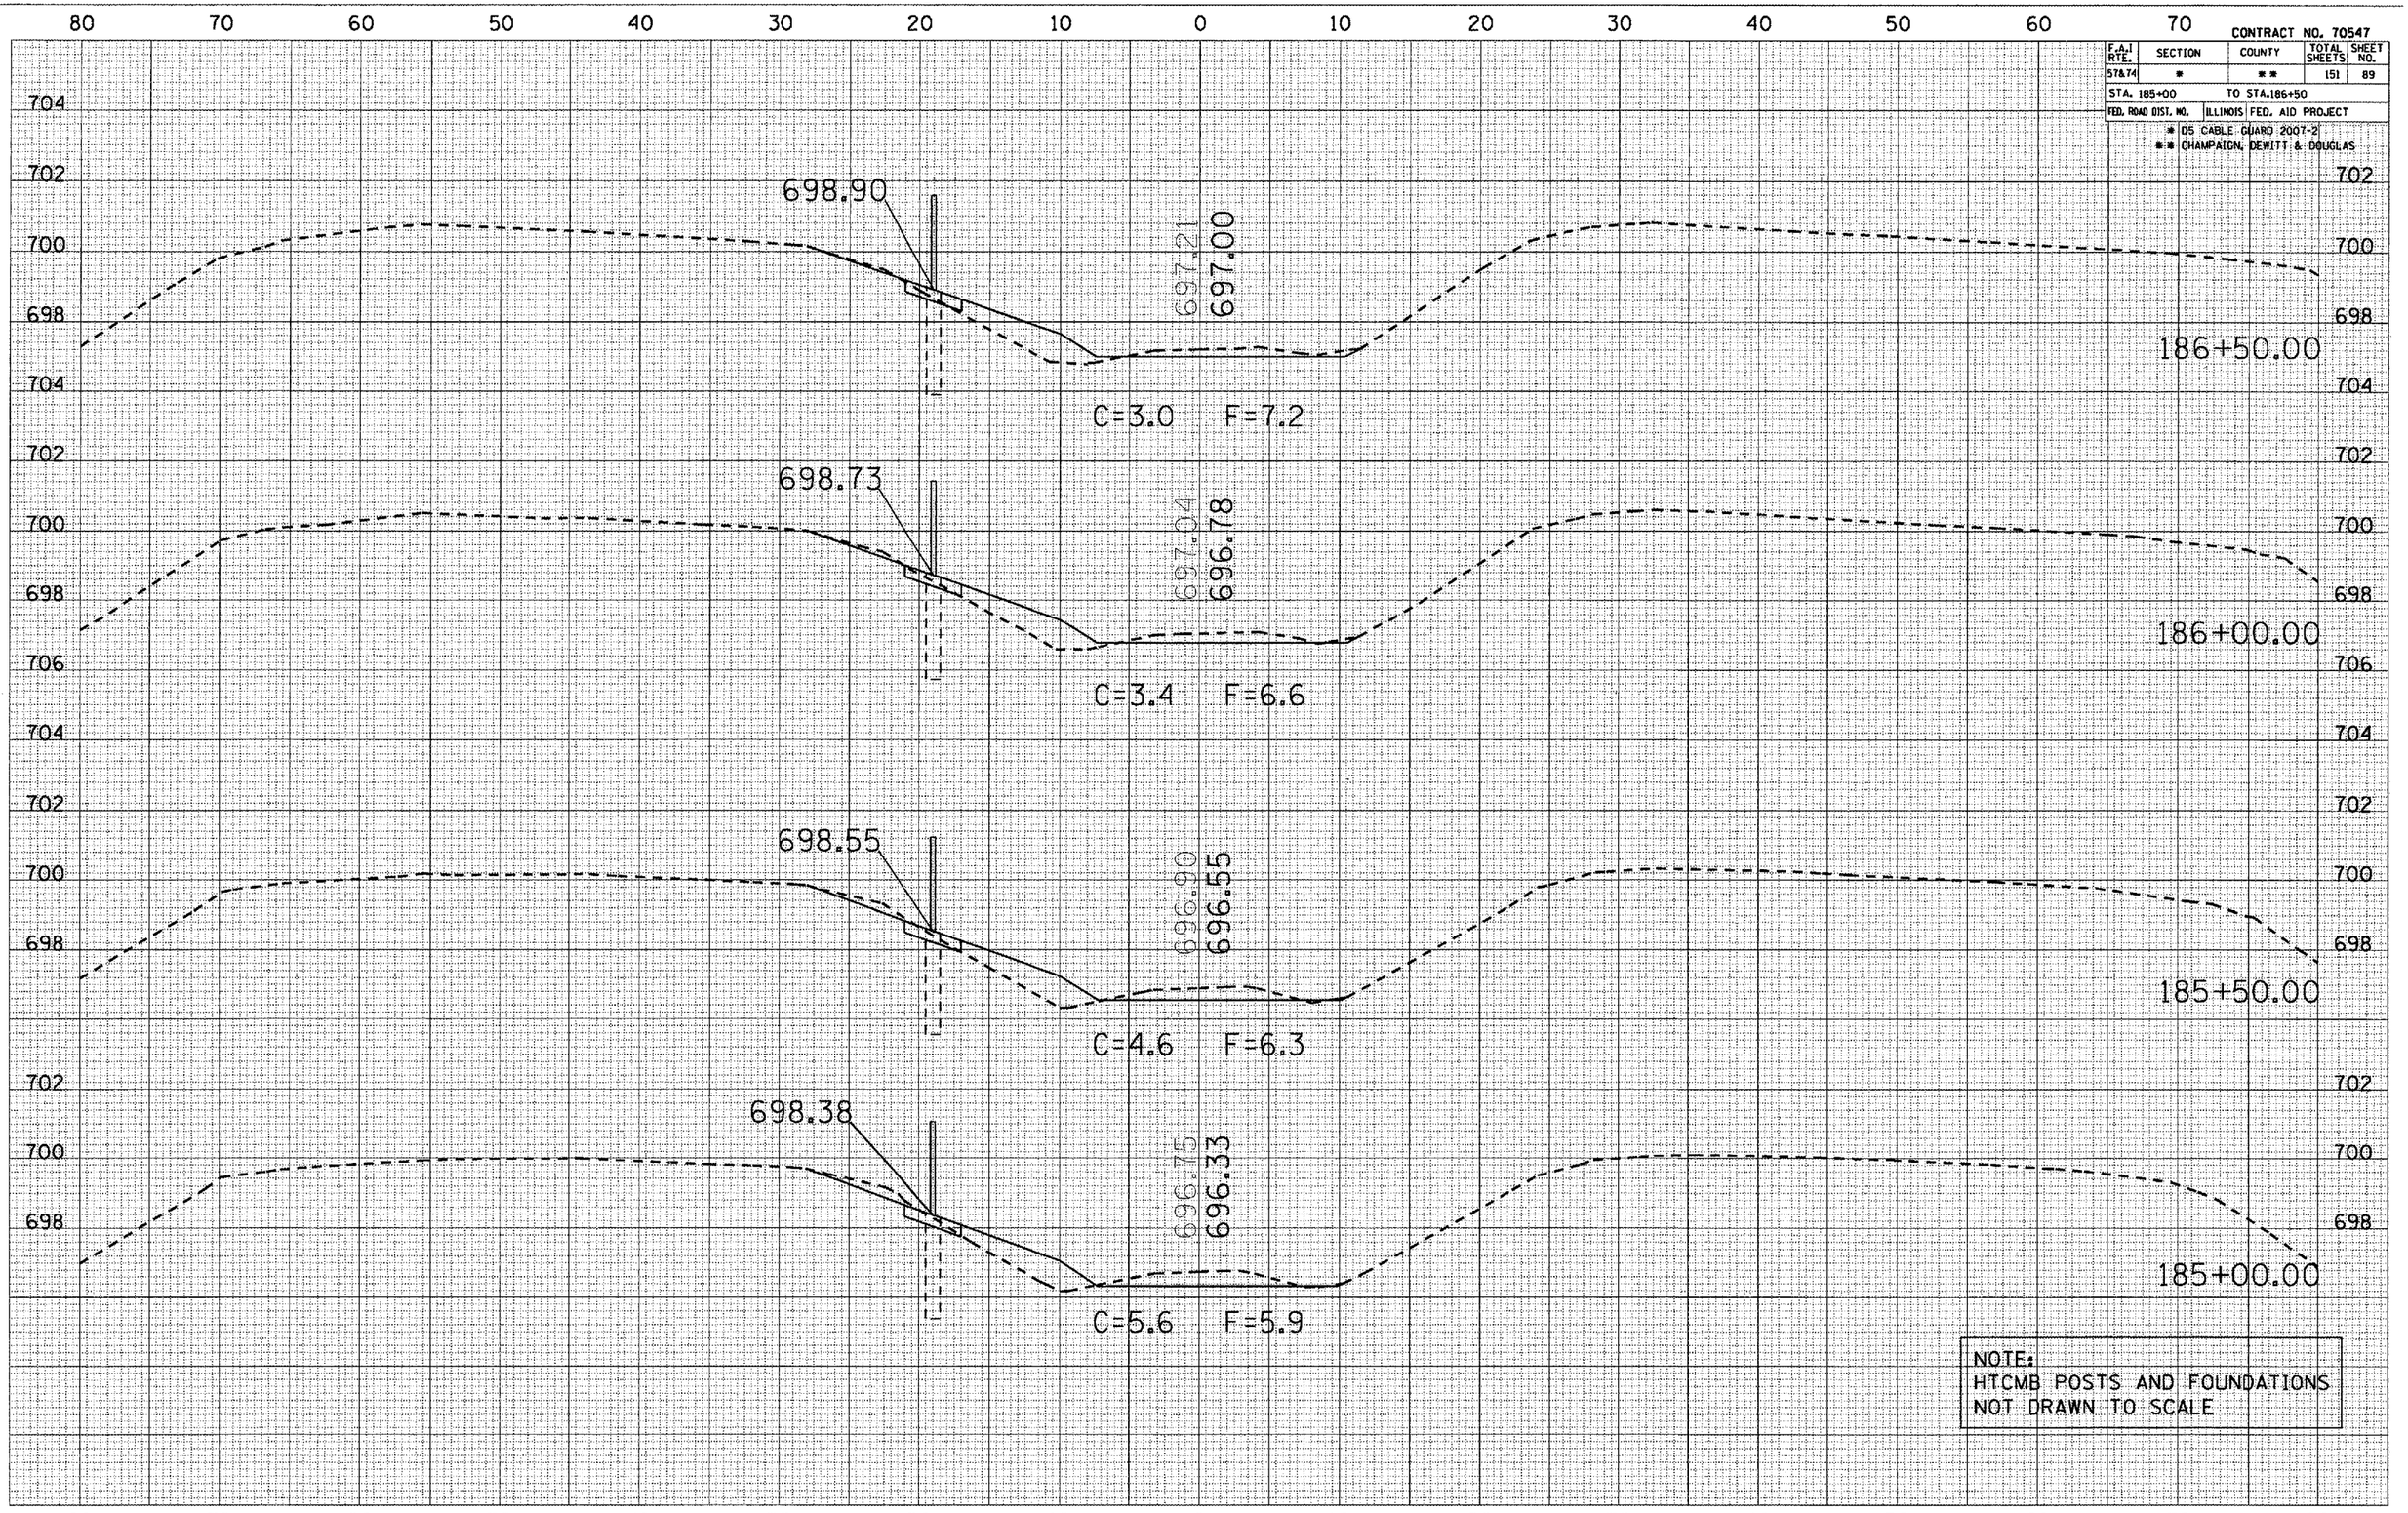

NOTE:
HTCMB POSTS AND FOUNDATIONS
NOT DRAWN TO SCALE

FINAL SURVEY: SURVEYED, PLOTTED, TEMPLATE, AREAS, AREAS CHECKED, NOTE BOOK NO., BY, DATE

ORIGINAL SURVEY: SURVEYED, PLOTTED, TEMPLATE, AREAS, AREAS CHECKED, NO., BY, DATE

PLOT DATE = 10/30/2006
FILE NAME = c:\projects\c56106 (v8)\pesotum\cbbr_xs\cbbr_xs.dgn
PLOT SCALE = 10.5882 ' / IN.
USER NAME = phillips,jr

CROSS SECTIONS LOCATION #2 PESOTUM