CONTRACT NO. 70547

| F.A.I. RTE. | SECTION | COUNTY | TOTAL SHEETS | SHEET NO. |
|---|---|---|---|---|
| 57&74 | * | ** | 151 | 94 |
| STA. 194+00 | | TO STA. 194+85 | | |
| FED. ROAD DIST. NO. | ILLINOIS | FED. AID PROJECT | | |

* D5 CABLE GUARD 2007-2
** CHAMPAIGN, DEWITT & DOUGLAS

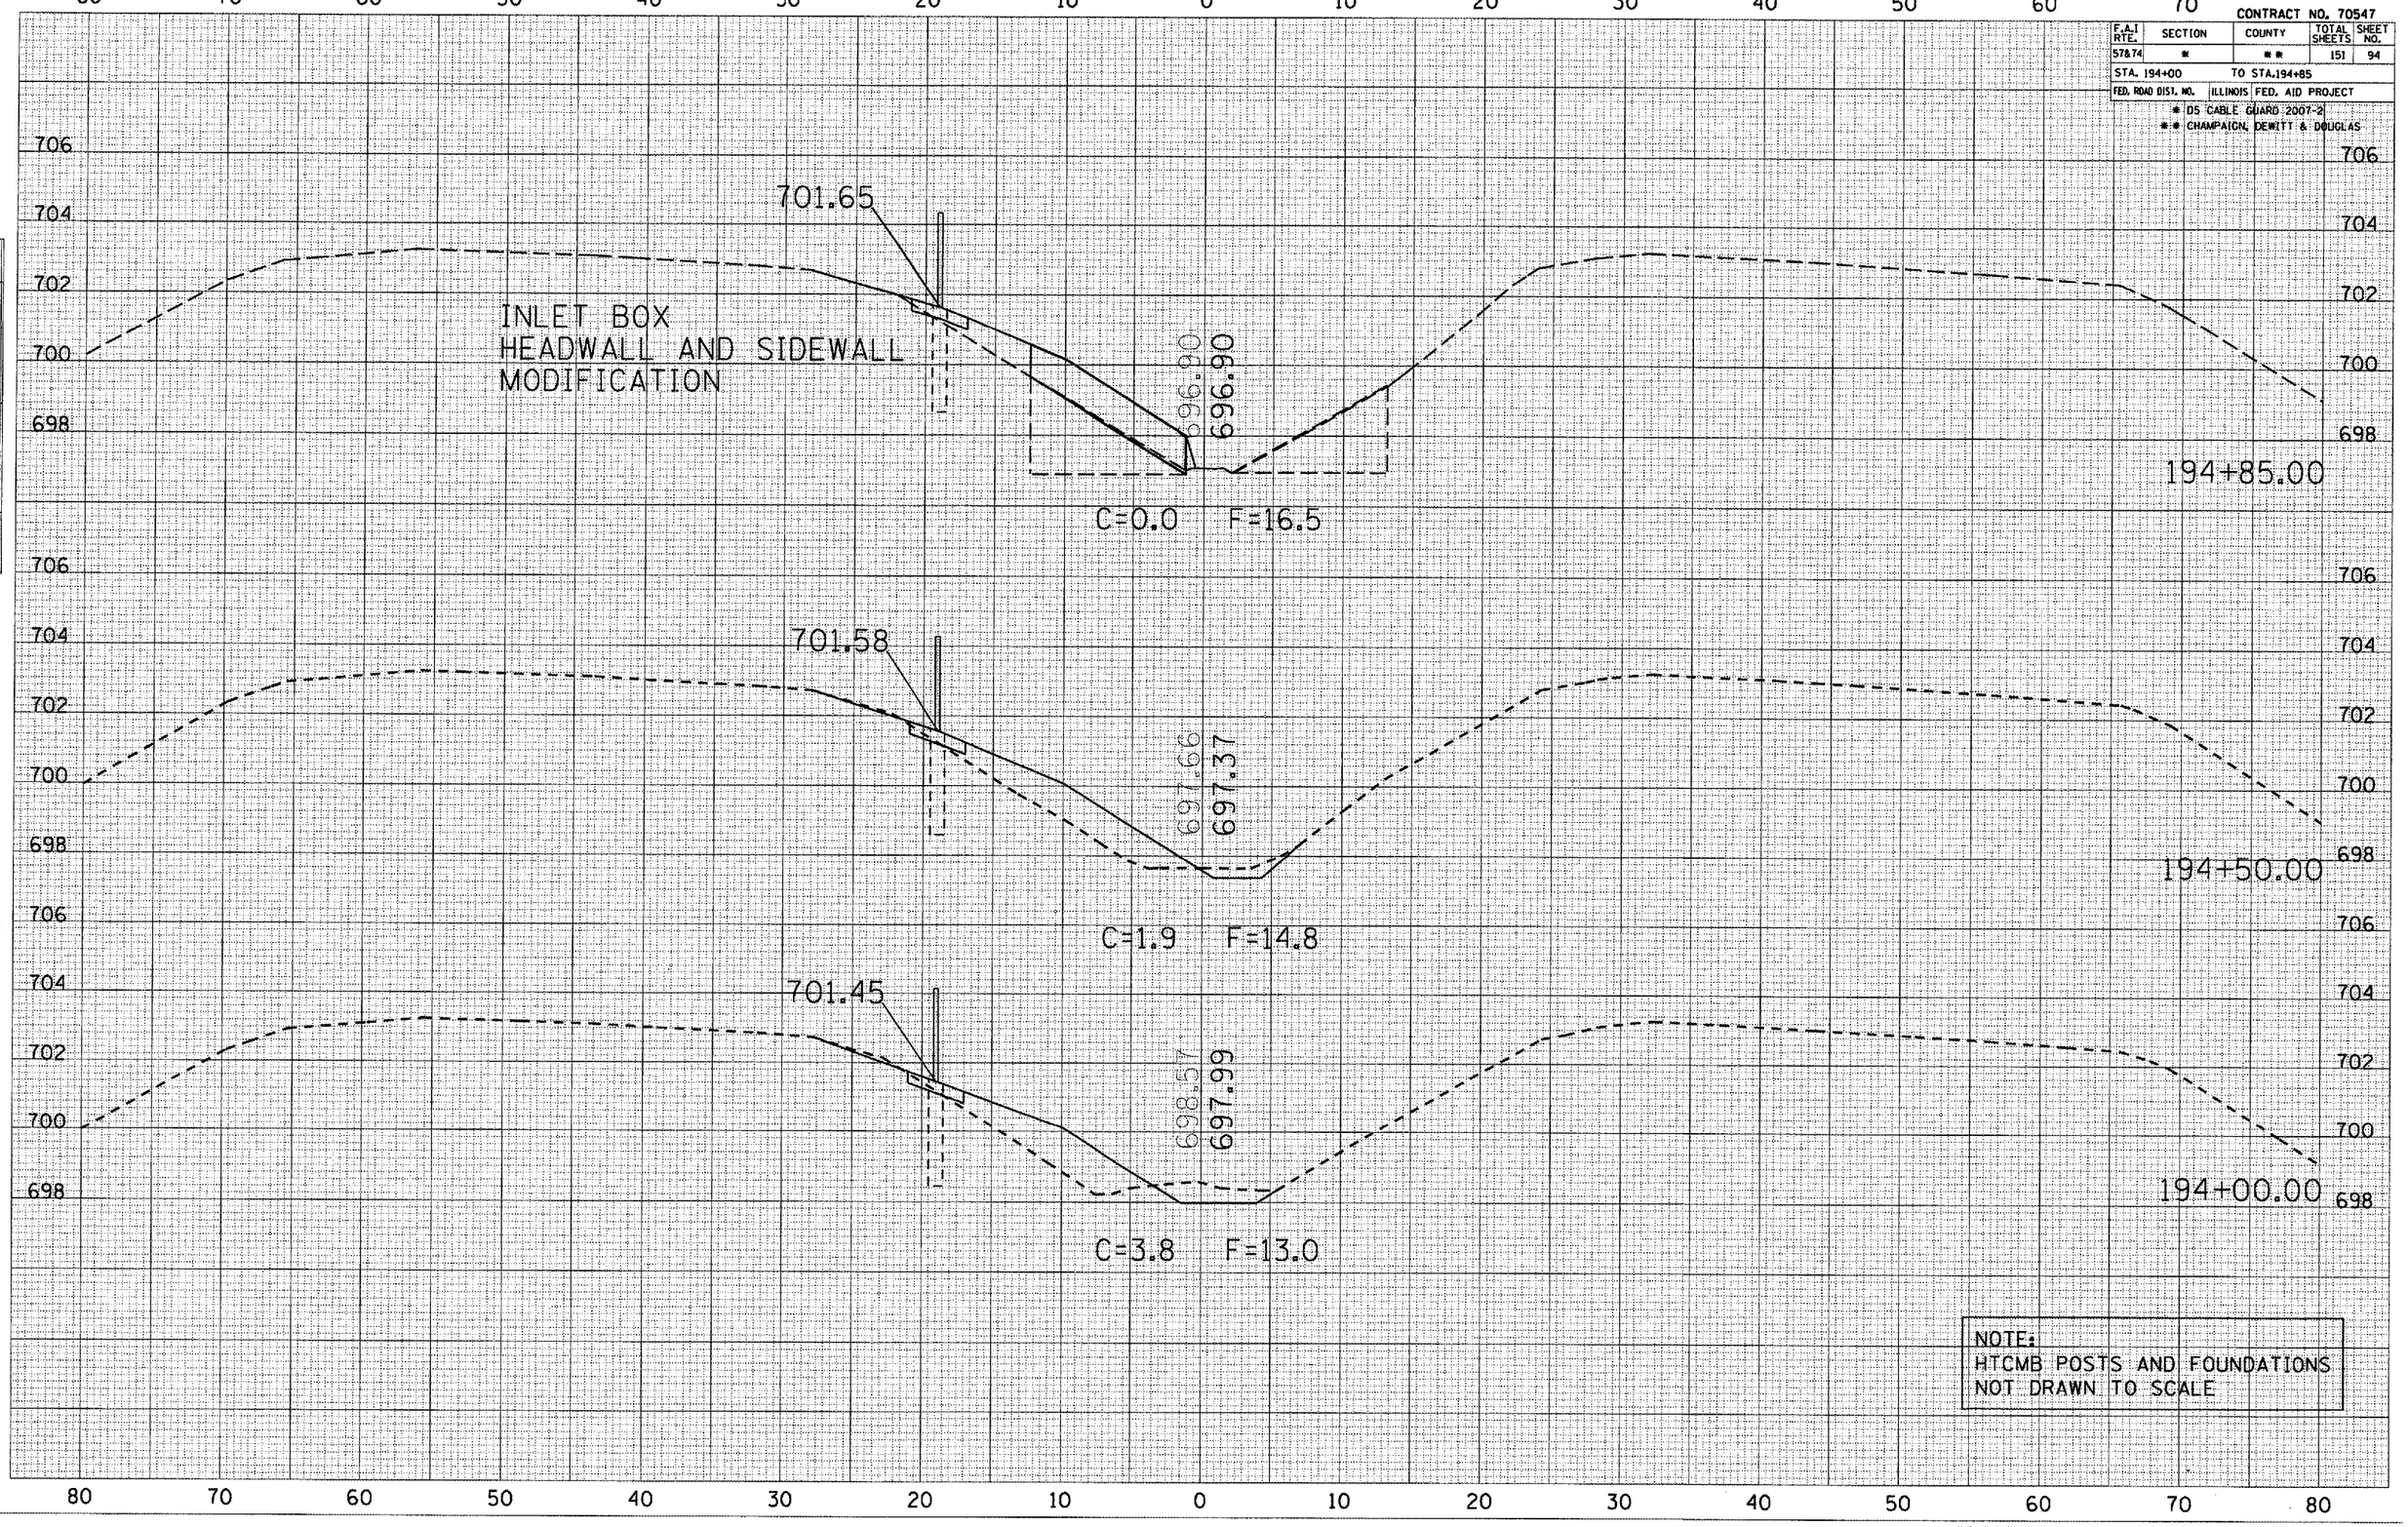


NOTE:
HTCMB POSTS AND FOUNDATIONS
NOT DRAWN TO SCALE

FINAL SURVEY NOTE BOOK NO.
SURVEYED PLOTTED MAP UPDATE AREAS AREAS CHECKED BY DATE

ORIGINAL SURVEY NO.
SURVEYED PLOTTED MAP UPDATE AREAS AREAS CHECKED BY DATE

PLOT DATE = 10/30/2006
FILE NAME = d:\projects\d586586 1x81\pesoun\dgn\d587204sht.dgn
PLOT SCALE = 10.3862 ' / IN.
USER NAME = phillipsp