CONTRACT NO. 70547

F.A.I RTE.	SECTION	COUNTY	TOTAL SHEETS	SHEET NO.
57&74	*	**	151	135

STA. 717+50 TO STA.718+50

FED. ROAD DIST. NO. | ILLINOIS | FED. AID PROJECT

* DS CABLE GUARD 2007-2

** CHAMPAIGN, DEWITT & DOUGLAS

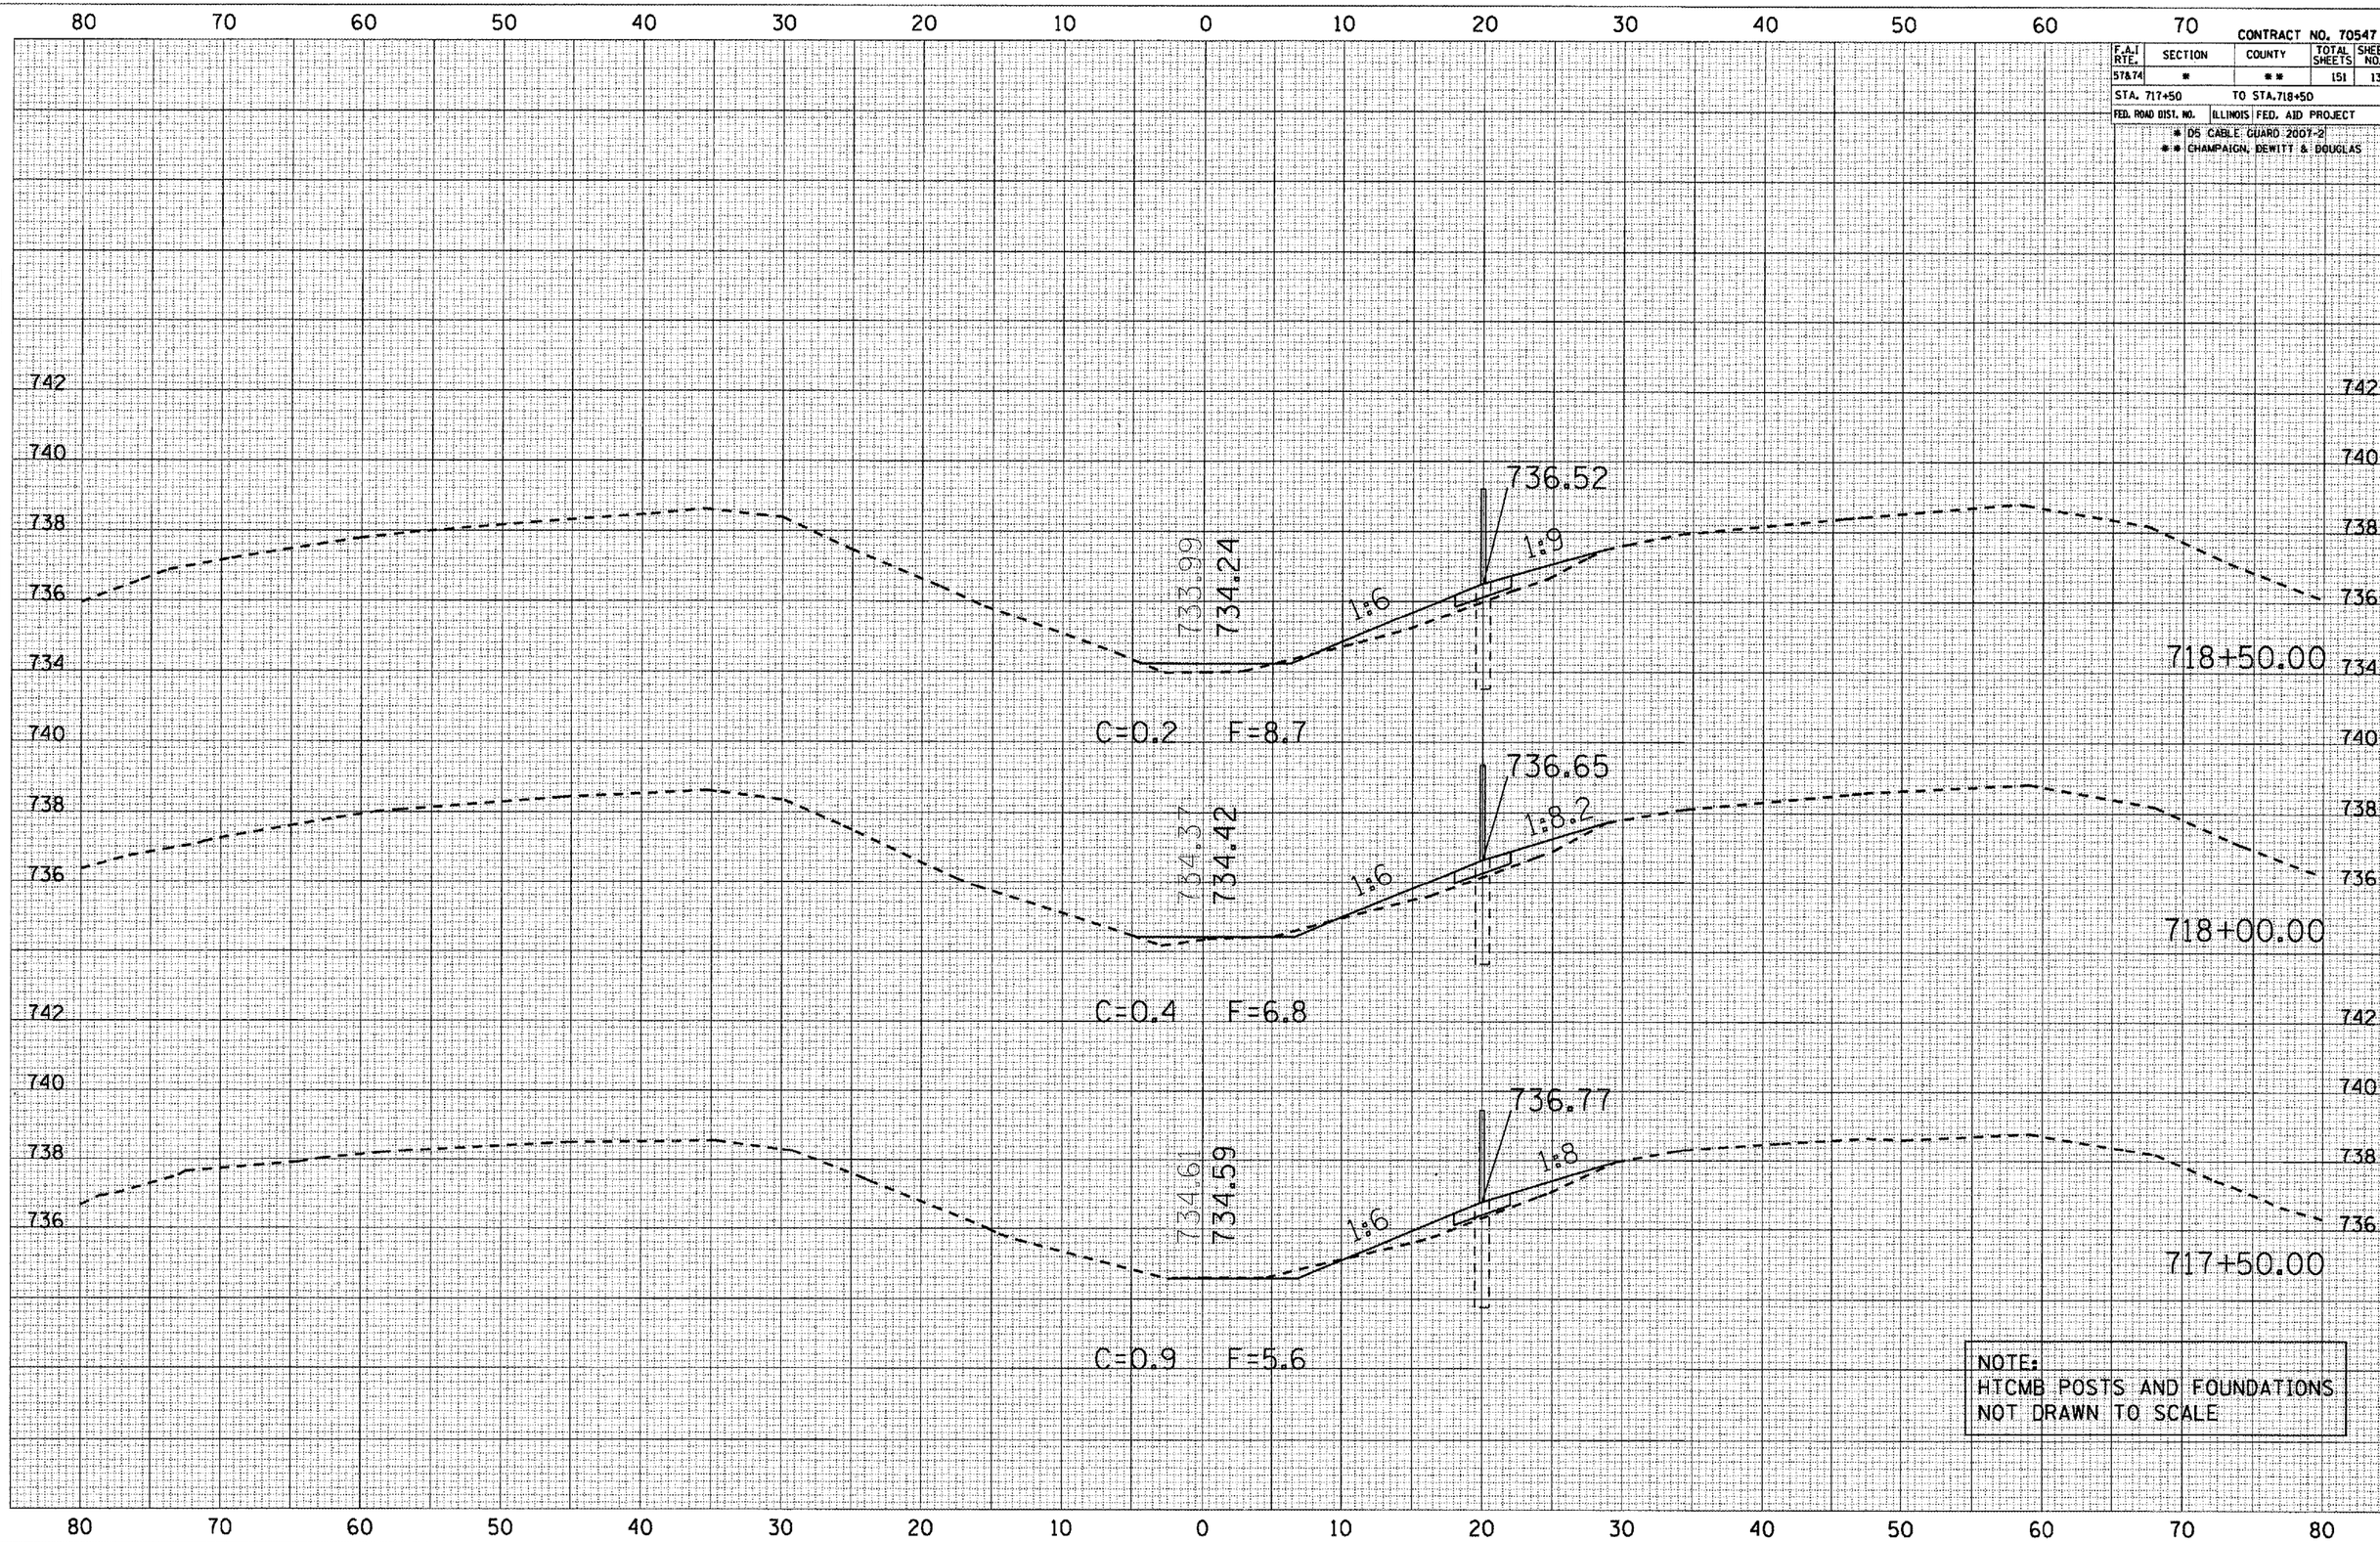

NOTE:
HTCMB POSTS AND FOUNDATIONS
NOT DRAWN TO SCALE

FINAL SURVEY | NOTE BOOK NO. | SURVEYED | PLOTTED | TEMPLATE | AREAS | AREAS CHECKED | BY | DATE

ORIGINAL SURVEY | NO. | SURVEYED | PLOTTED | AREAS | AREAS CHECKED | BY | DATE

PLOT DATE = 10/30/2006
FILE NAME = a:\projects\d508106 (v8)\forms
PLOT SCALE = 10.5862 ' / IN.
USER NAME = phillipsjr