F.A.P. RTE.	SECTION	COUNTY	TOTAL SHEETS	SHEET NO.
612	101B-1	SCHUYLER	15	14
STA. 0+20.00		TO STA. 3+00.00		
FED. ROAD DIST. NO.	ILLINOIS	FED. AID PROJECT*		

CONTRACT NO. 72310

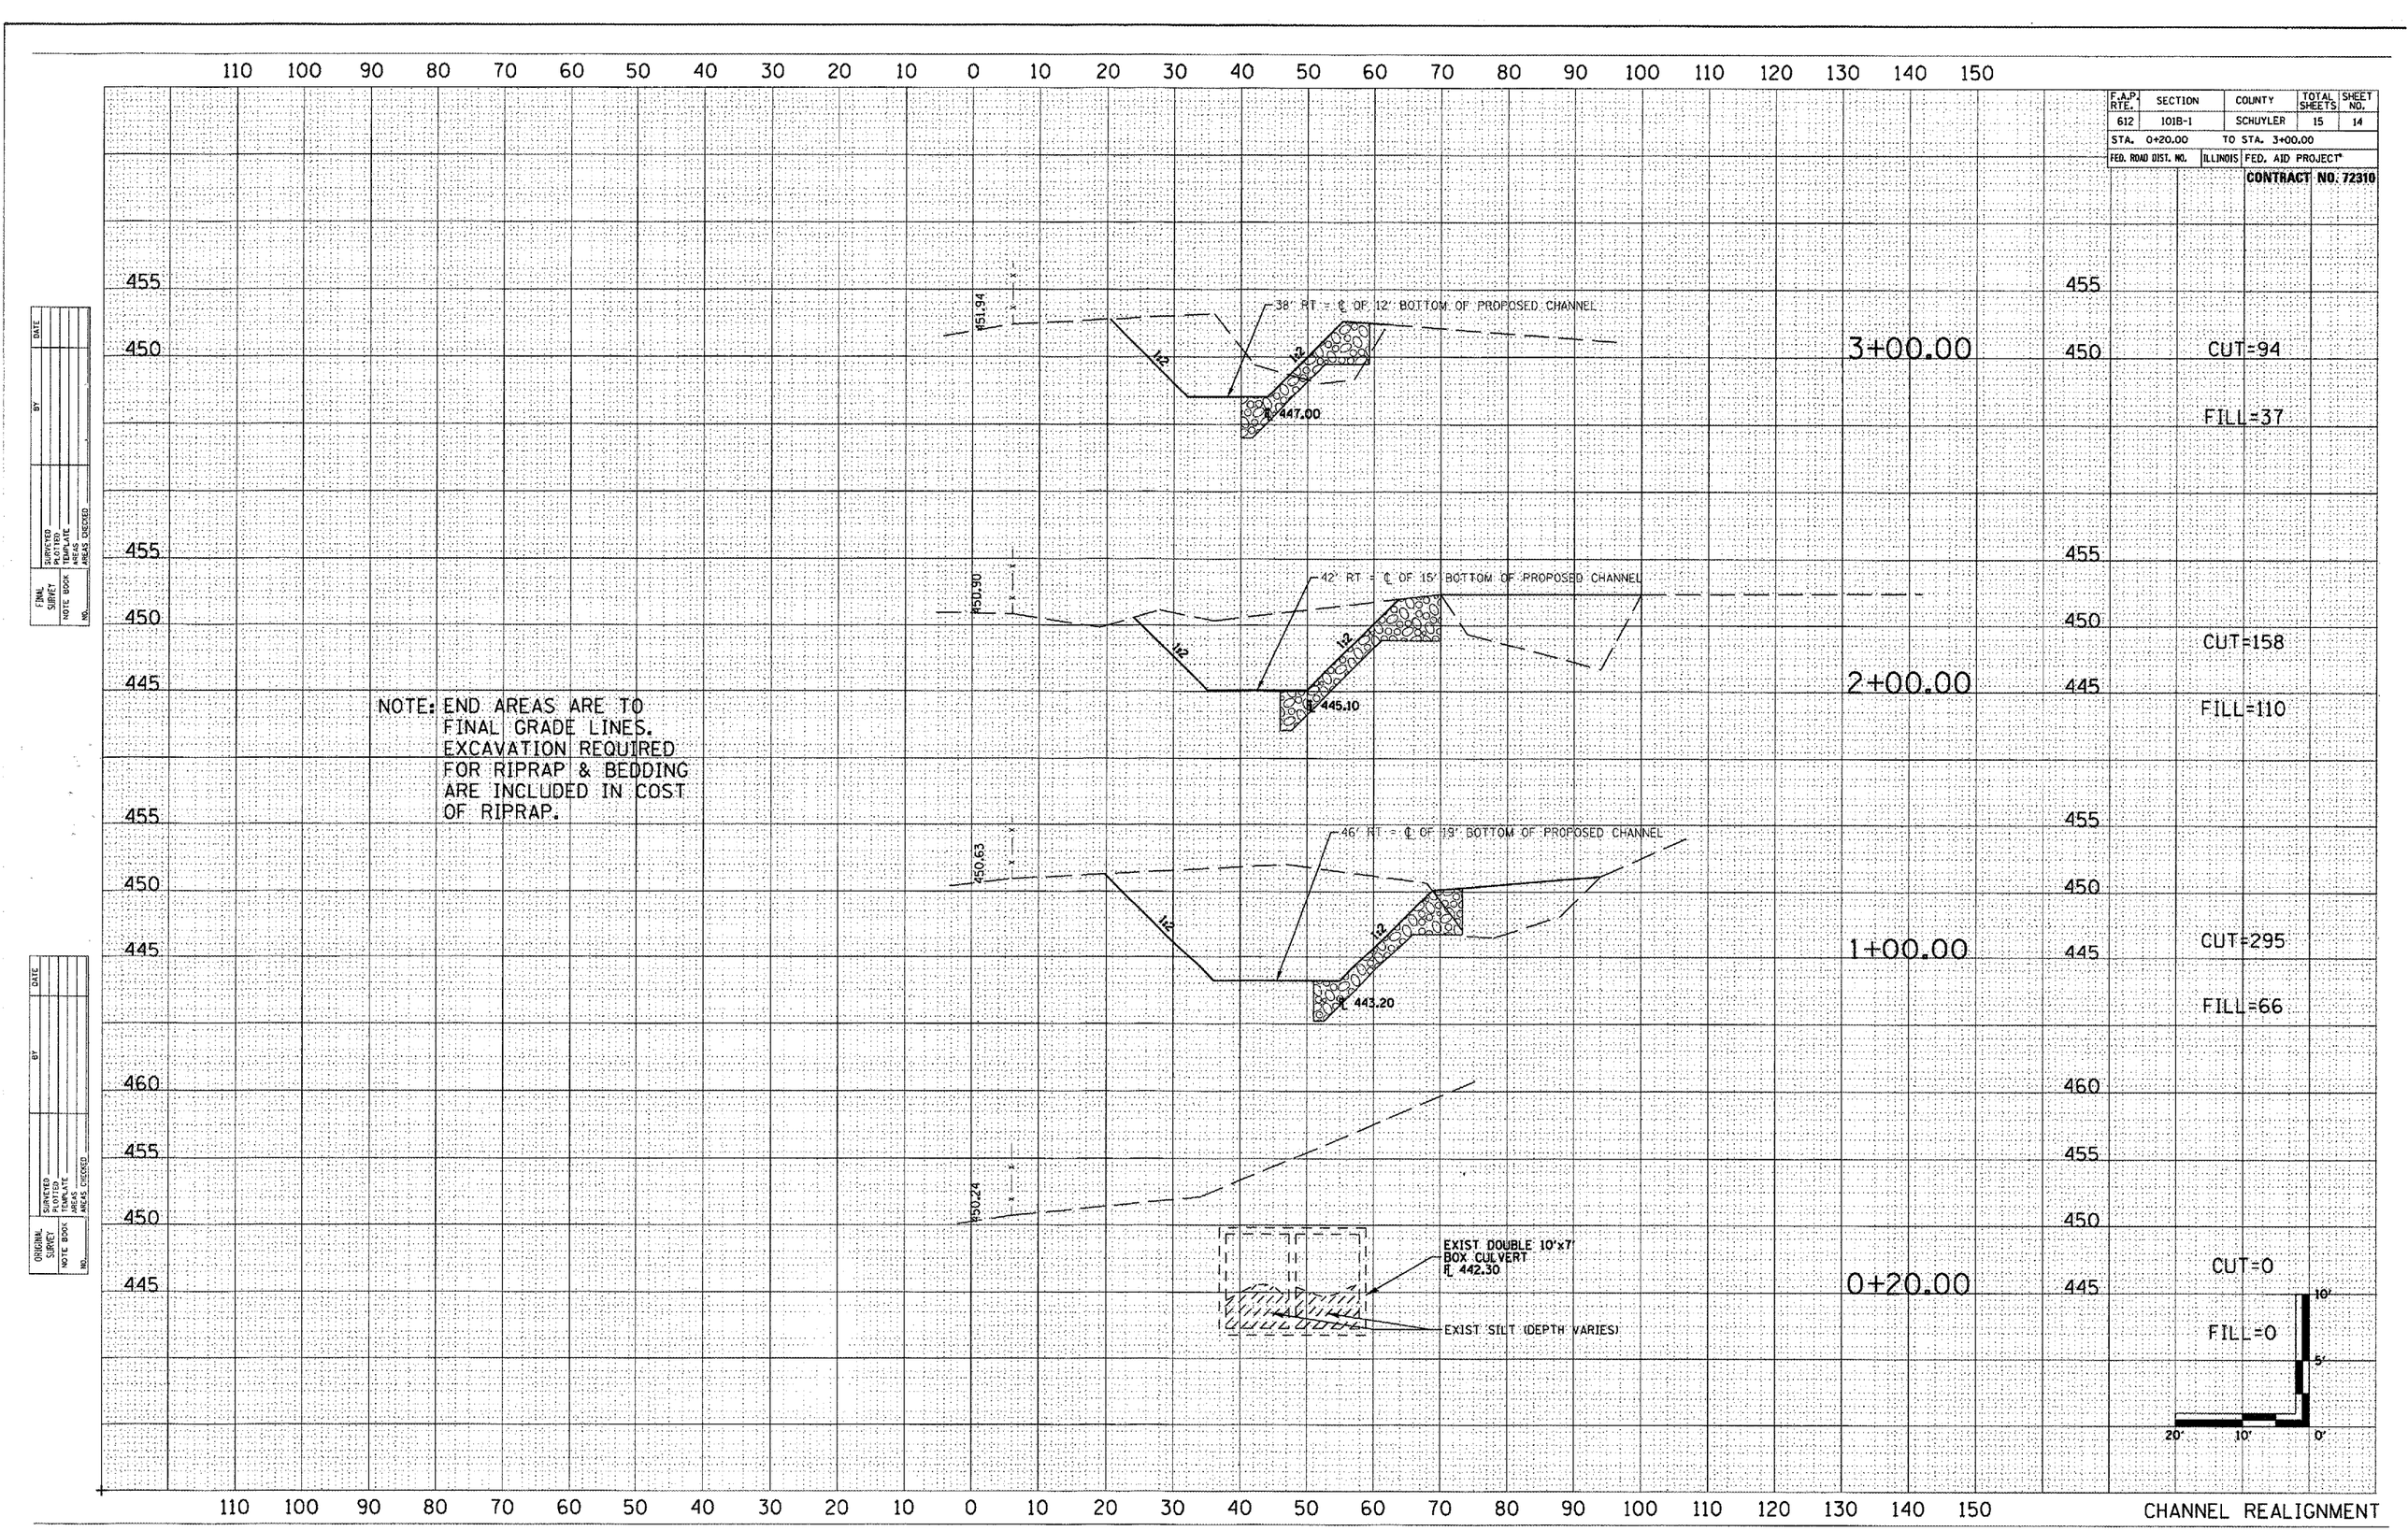

CHANNEL REALIGNMENT

FINAL SURVEY — NOTE BOOK — NO. — SURVEYED — PLOTTED — TRIANGULATE — AREAS — AREAS CHECKED — BY — DATE

ORIGINAL SURVEY — NOTE BOOK — NO. — SURVEYED — PLOTTED — TRIANGULATE — AREAS — AREAS CHECKED — BY — DATE