CONTRACT NO. 72851

F.A.P. RTE.	SECTION	COUNTY	TOTAL SHEETS	SHEET NO.
67	S(RS-5,TS-8)	SANGAMON	78	50
STA.		TO STA.		
FED. ROAD DIST. NO.	ILLINOIS	FED. AID PROJECT		

REMOVE EXISTING TRAFFIC SIGNAL EQUIPMENT CONSISTS OF:

12 EACH SIGNAL HEAD ASSEMBLY

THE EQUIPMENT SHALL BE DELIVERED TO A LOCATION DETERMINED BY THE CITY OF SPRINGFIELD.

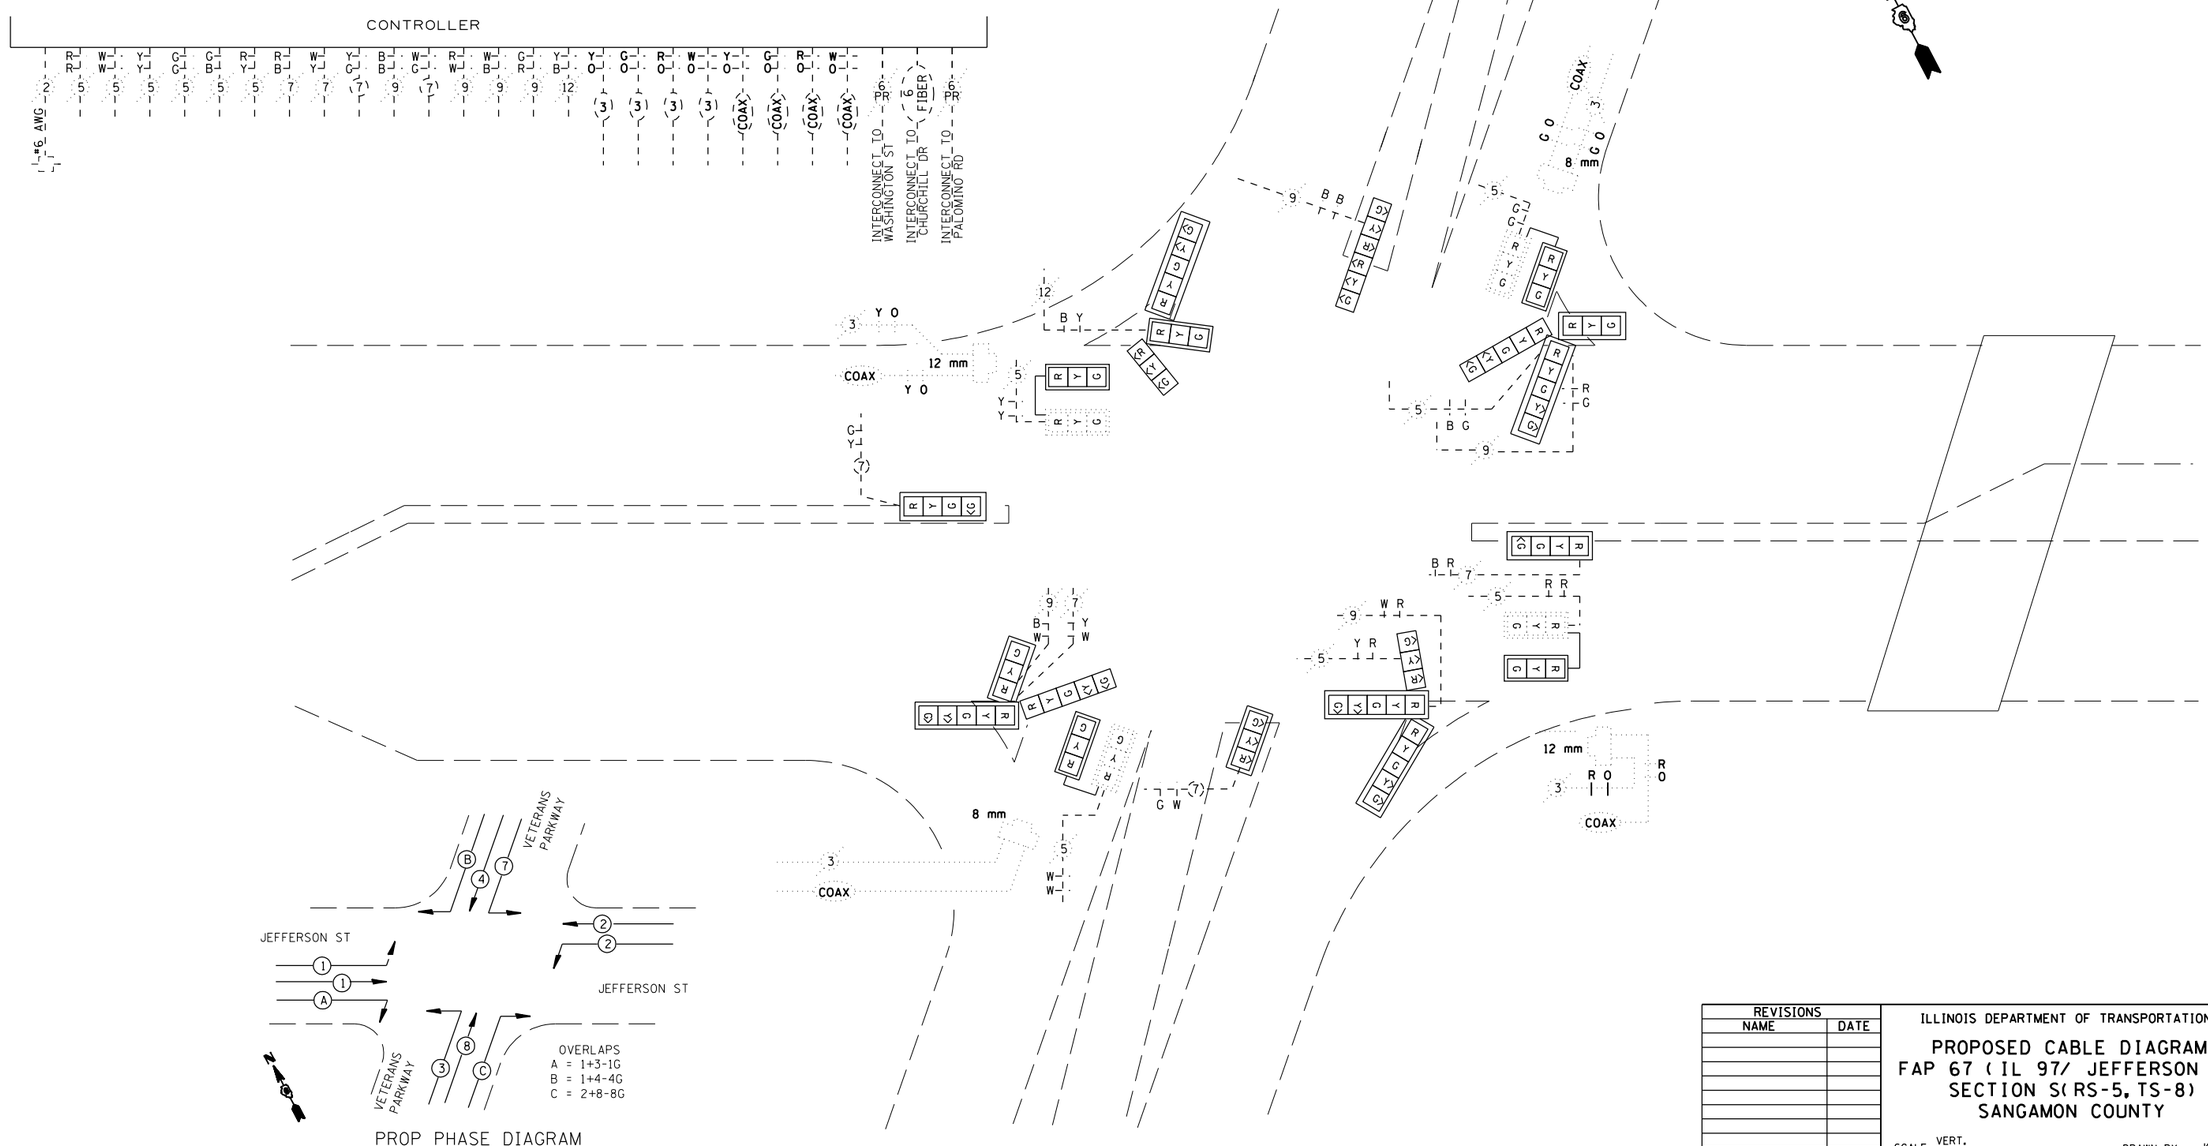

PROP PHASE DIAGRAM

REVISIONS	
NAME	DATE

ILLINOIS DEPARTMENT OF TRANSPORTATION

PROPOSED CABLE DIAGRAM
FAP 67 (IL 97/ JEFFERSON ST)
SECTION S(RS-5, TS-8)
SANGAMON COUNTY

SCALE: VERT.
HORIZ.
DATE MAY 06

DRAWN BY KDA
CHECKED BY

PLOT DATE = $DATE$
FILE NAME = $FILEL$
PLOT SCALE = $SCALE$
USER NAME = $USER$