CONTRACT NO. 72903

| F.A. RTE. | SECTION | COUNTY | TOTAL SHEETS | SHEET NO. |
|---|---|---|---|---|
| 662 | (V,T)B-2 | MACOUPIN | 68 | 51 |
| STA. 443+00.00 | | TO STA. 443+00.00 | | |
| FED. ROAD DIST. NO. | ILLINOIS | FED. AID PROJECT | | |

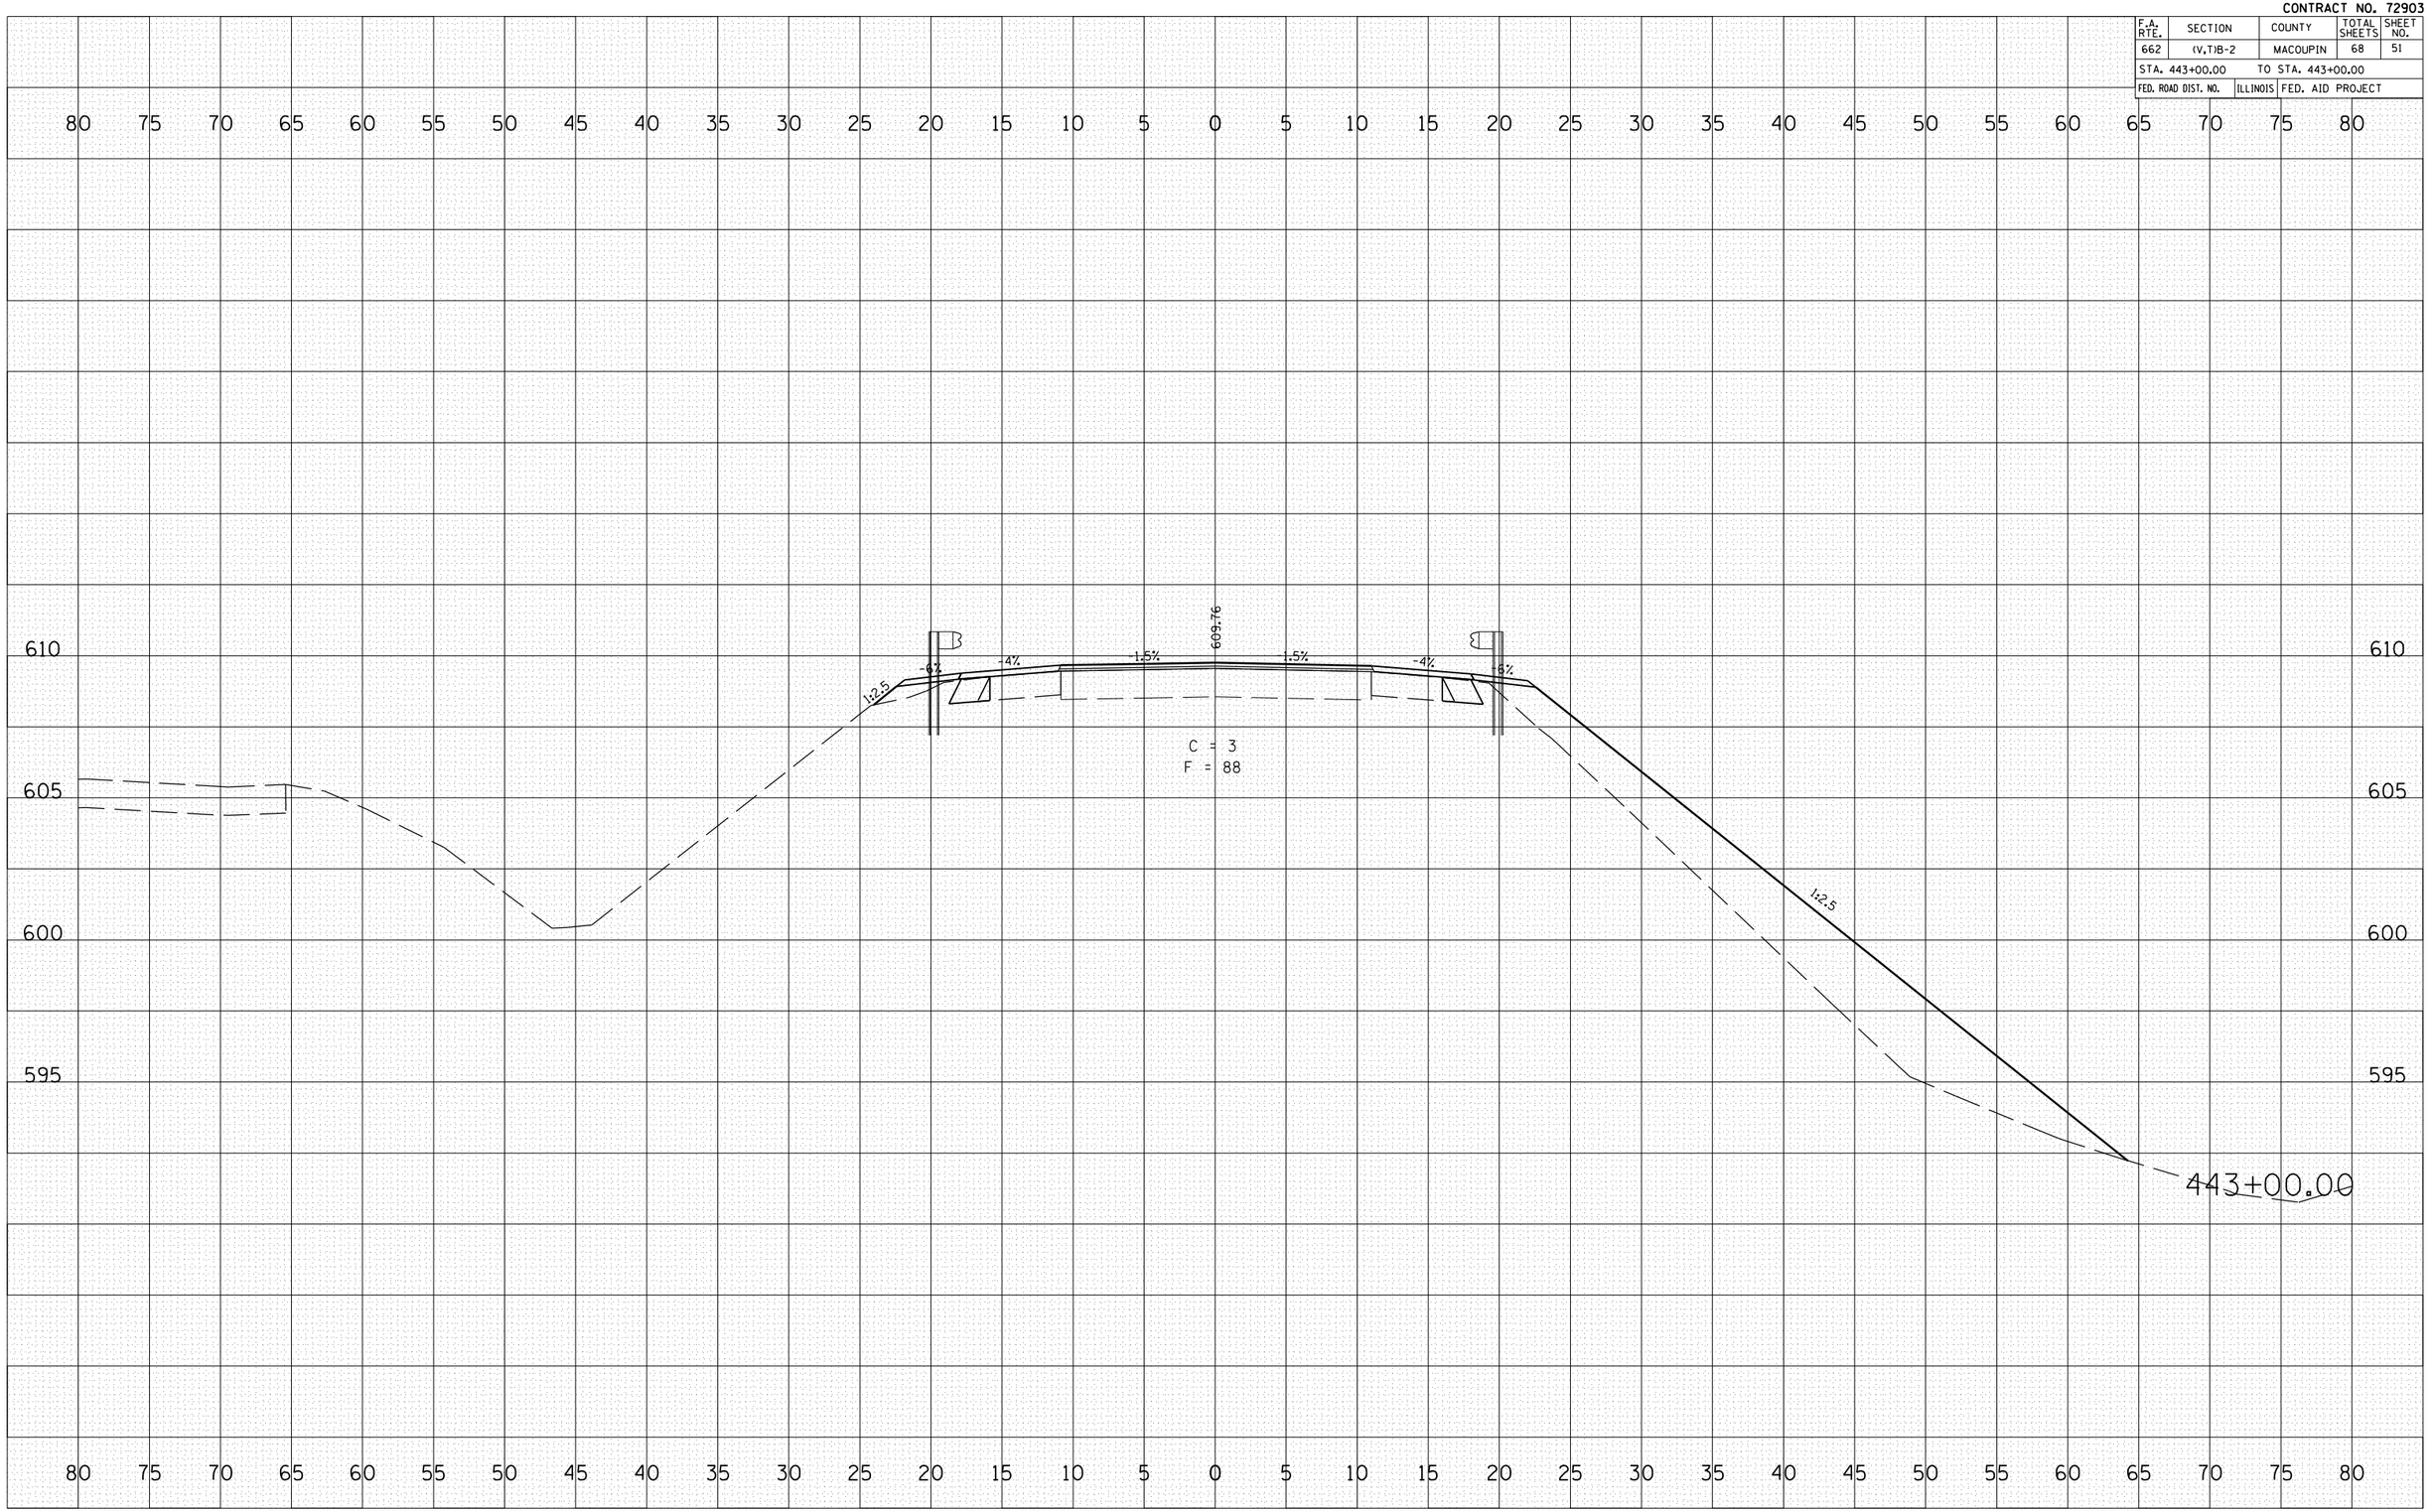


| FINAL SURVEY | | BY | DATE |
|---|---|---|---|
| NOTE BOOK | SURVEYED | | |
| | PLOTTED | | |
| | TEMPLATE | | |
| | AREAS | | |
| NO. | AREAS CHECKED | | |

| ORIGINAL SURVEY | | BY | DATE |
|---|---|---|---|
| NOTE BOOK | SURVEYED | | |
| | PLOTTED | | |
| | TEMPLATE | | |
| | AREAS | | |
| NO. | AREAS CHECKED | | |

PLOT DATE = 3/13/2007
FILE NAME = c:\projects\d652605\vsl4nor-thalen-exist.dgn
PLOT SCALE = 10.5882 ' / IN.
USER NAME = laughlinrl