F.A.P. RTE.	SECTION	COUNTY	TOTAL SHEETS	SHEET NO.
310	*	MADISON	418	140
STA. 34+545.362		TO STA. 34+602.341		
FED. ROAD DIST. NO.		ILLINOIS	FED. AID PROJECT	

* SECTION 60-14-2 & 60-14-2B
CONTRACT NO. 76986

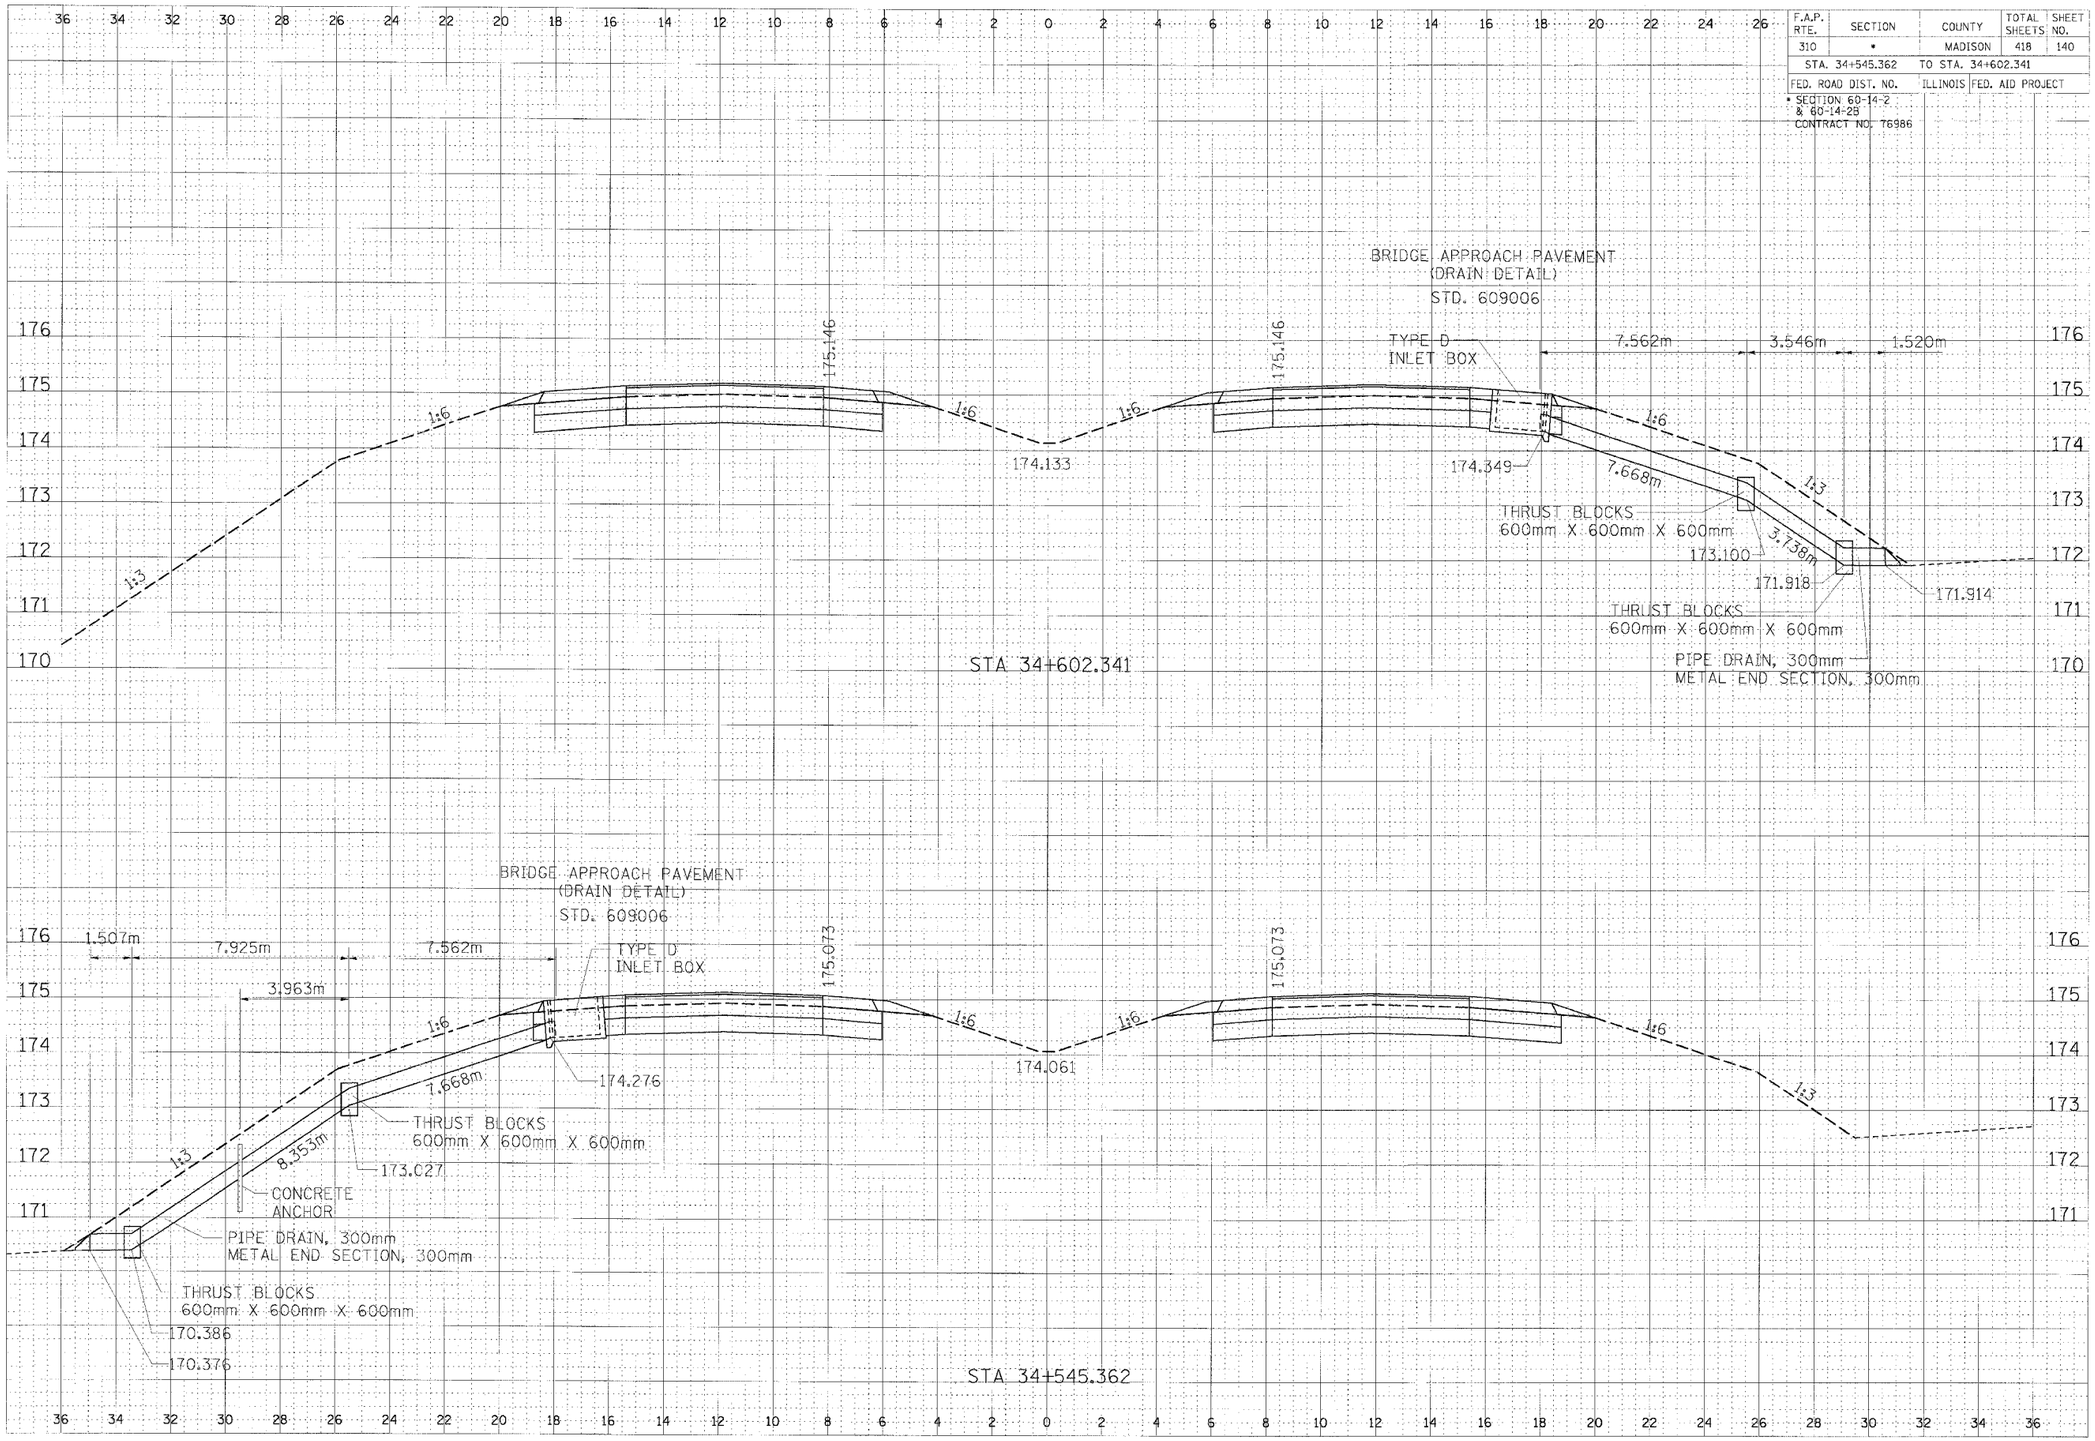

CULVERT PROFILES, FAP ROUTE 310, STA 34+545.362 & STA 34+602.341