F.A.P. RTE.	SECTION	COUNTY	TOTAL SHEETS	SHEET NO.
310	*	MADISON	418	141

STA. 34+603.443 TO STA. 34+604.458

FED. ROAD DIST. NO. | ILLINOIS | FED. AID PROJECT

* SECTION 60-14-2 & 60-14-2B
CONTRACT NO. 76986

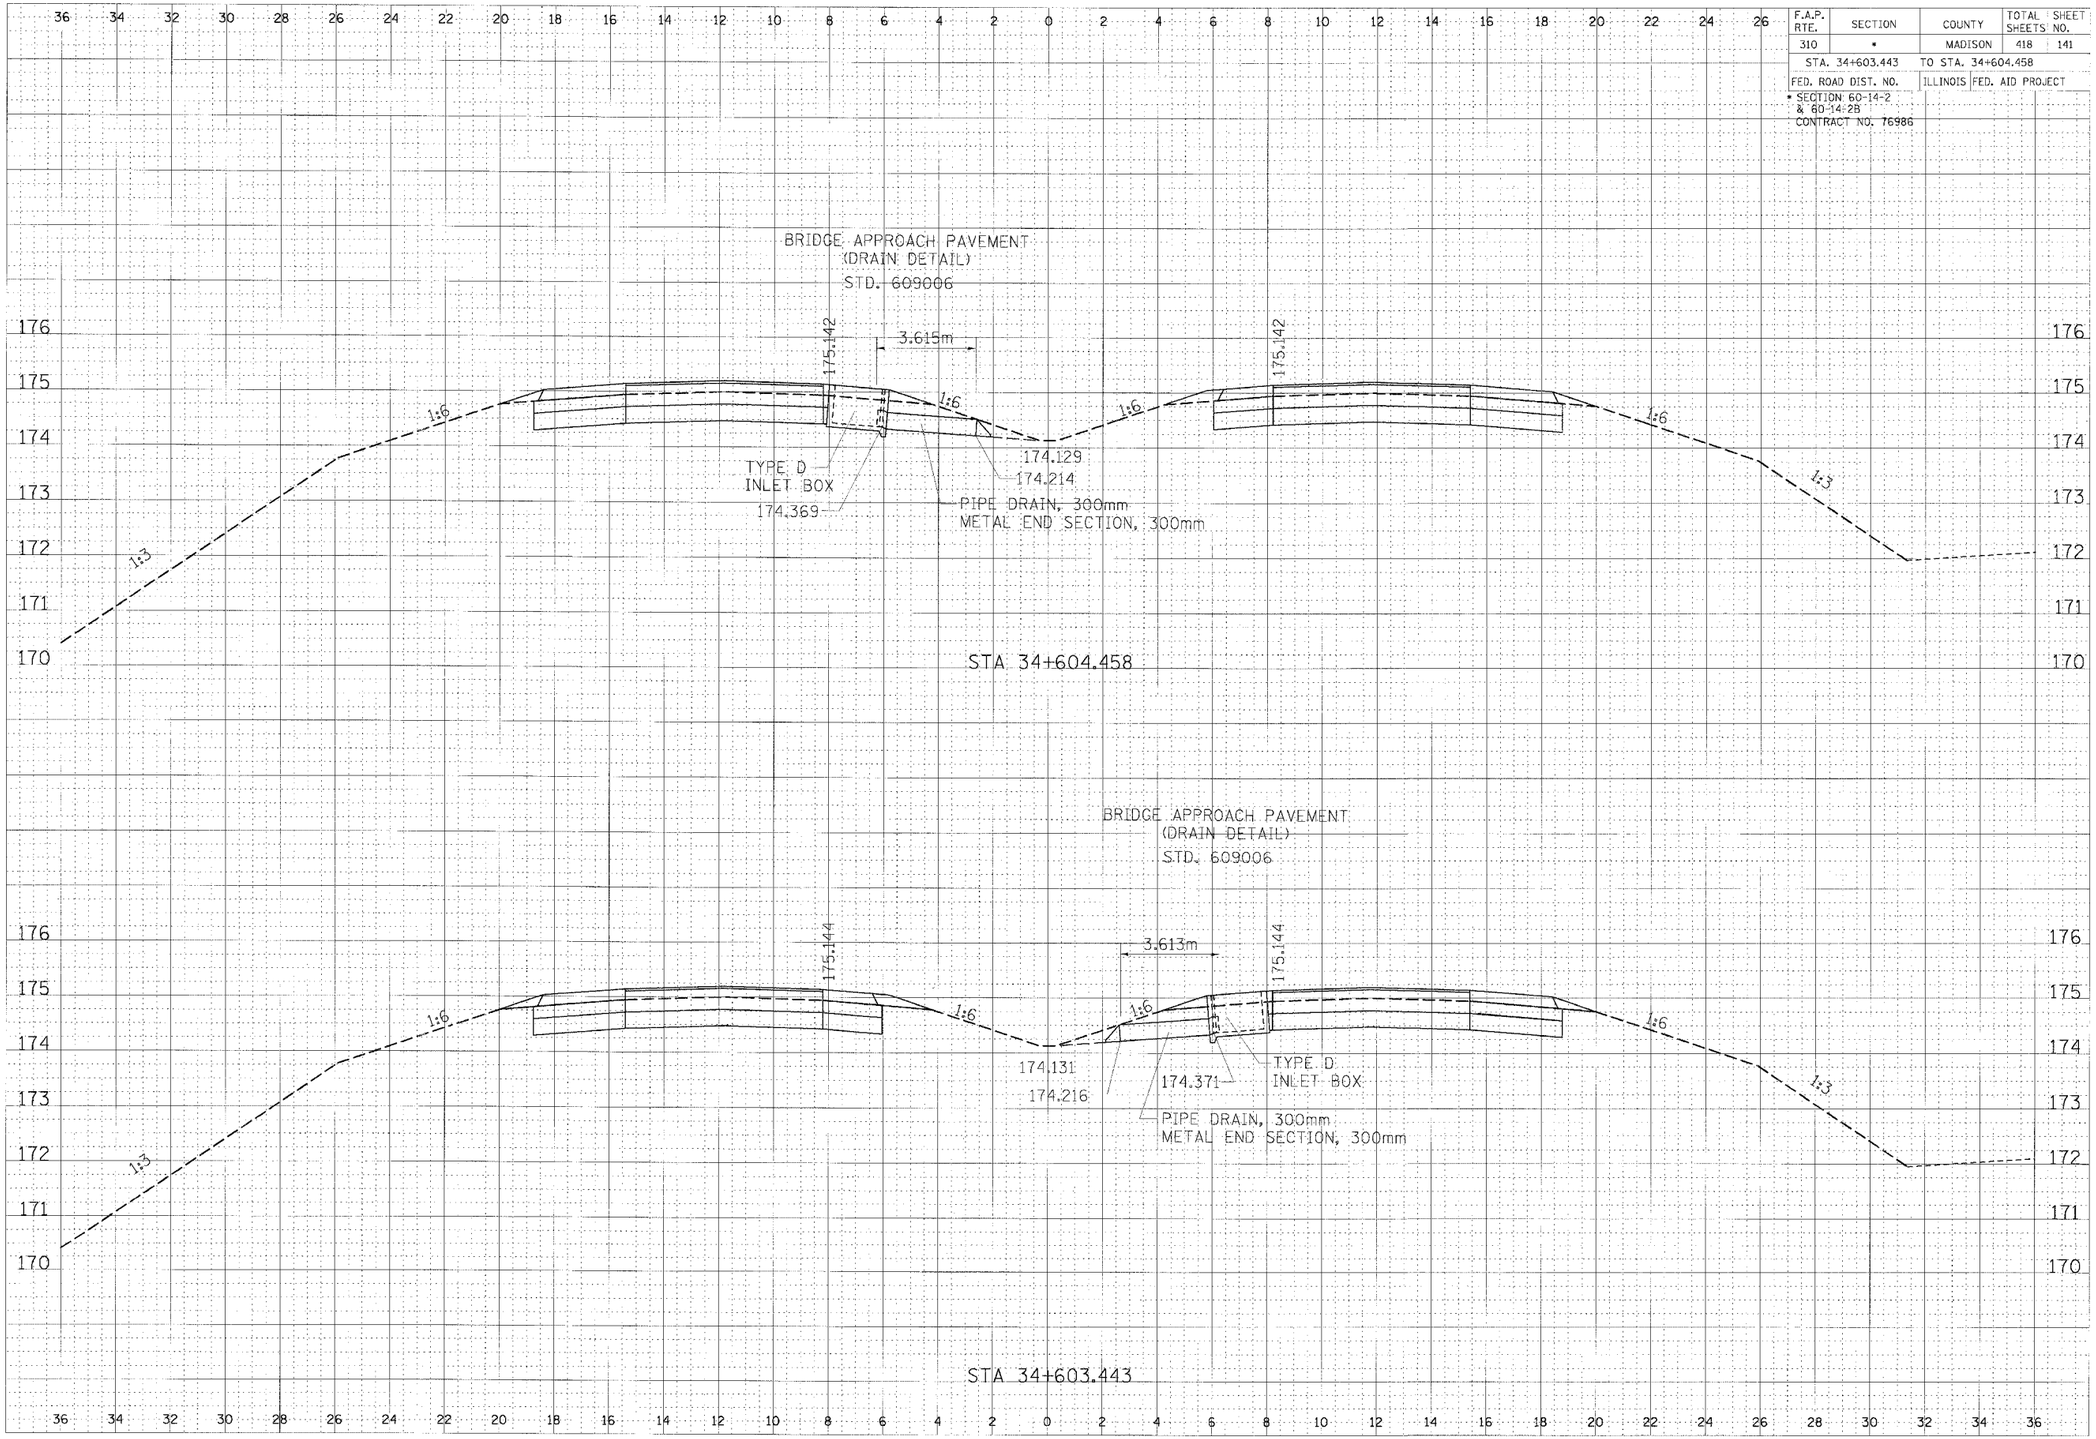

CULVERT PROFILES, FAP ROUTE 310, STA 34+603.443 & STA 34+604.458