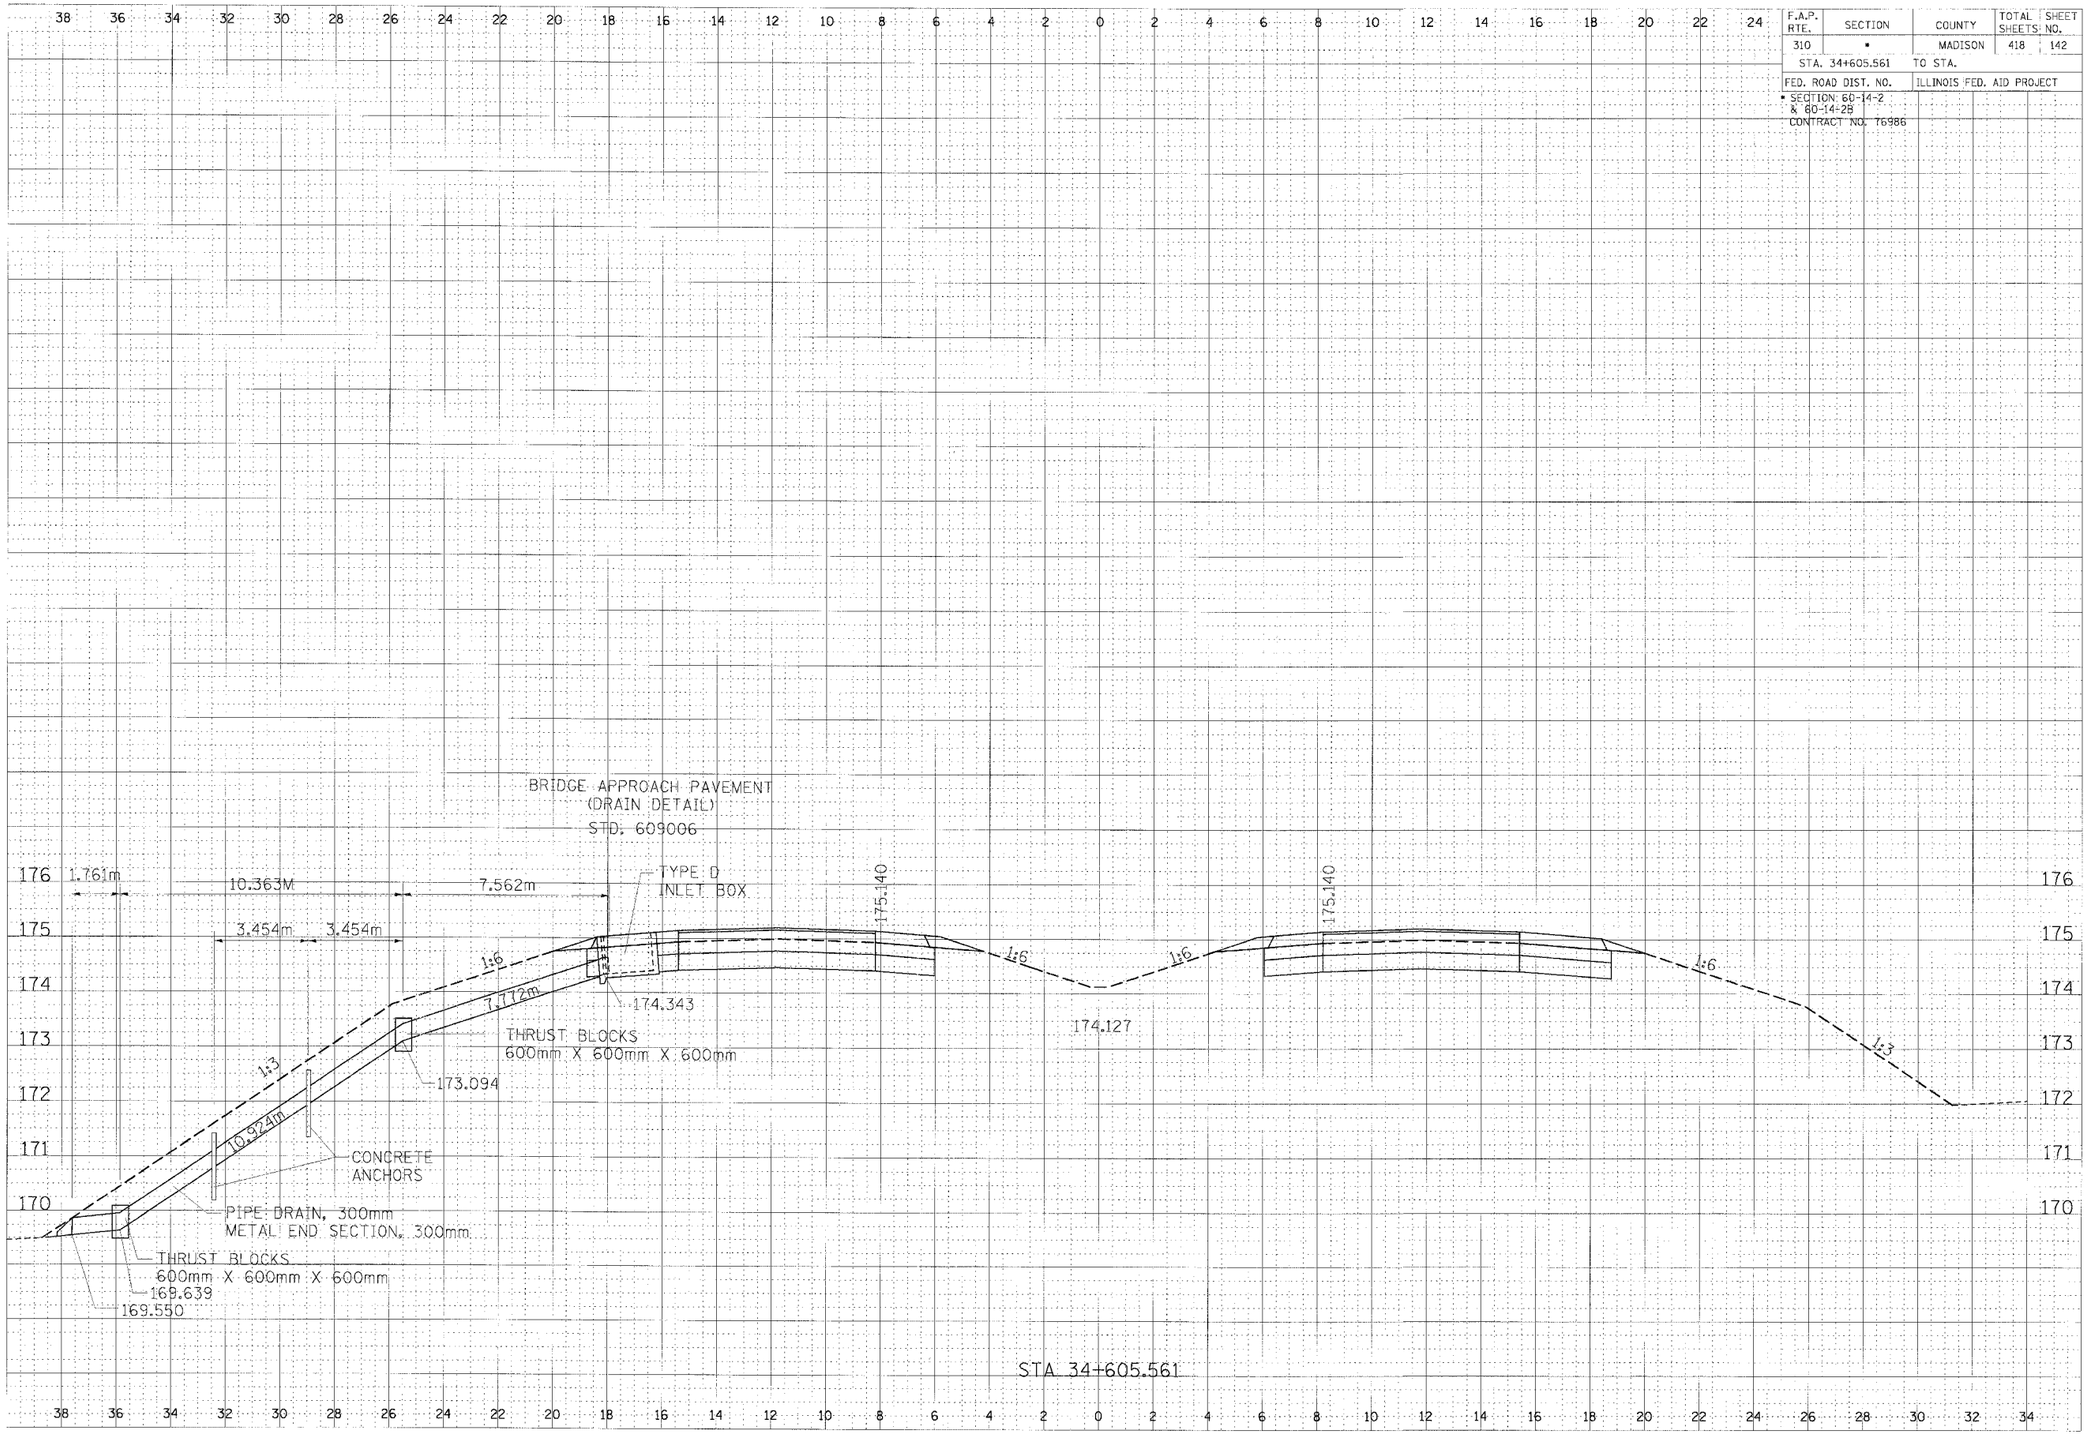

F.A.P. RTE.	SECTION	COUNTY	TOTAL SHEETS	SHEET NO.
310	*	MADISON	418	142
STA. 34+605.561		TO STA.		
FED. ROAD DIST. NO.		ILLINOIS FED. AID PROJECT		

* SECTION 60-14-2
& 60-14-2B
CONTRACT NO. 76986

CULVERT PROFILES, FAP ROUTE 310, STA 34+605.561