F.A.P. RTE.	SECTION	COUNTY	TOTAL SHEETS	SHEET NO.
310	*	MADISON	418	148
STA. 30+900.000	TO STA.			
FED. ROAD DIST. NO.	ILLINOIS	FED. AID PROJECT		

* SECTION 60-14-2
SECTION 60-14-2B

ORIGINAL SURVEY	SURVEYED BY	DATE
	PLOTTED BY	
	NOTE BOOK	
	AREAS CHECKED	
NO.	PROFILE CHECKED	

FINAL SURVEY	SURVEYED BY	DATE
	PLOTTED BY	
	NOTE BOOK	
	AREAS CHECKED	
NO.	PROFILE CHECKED	

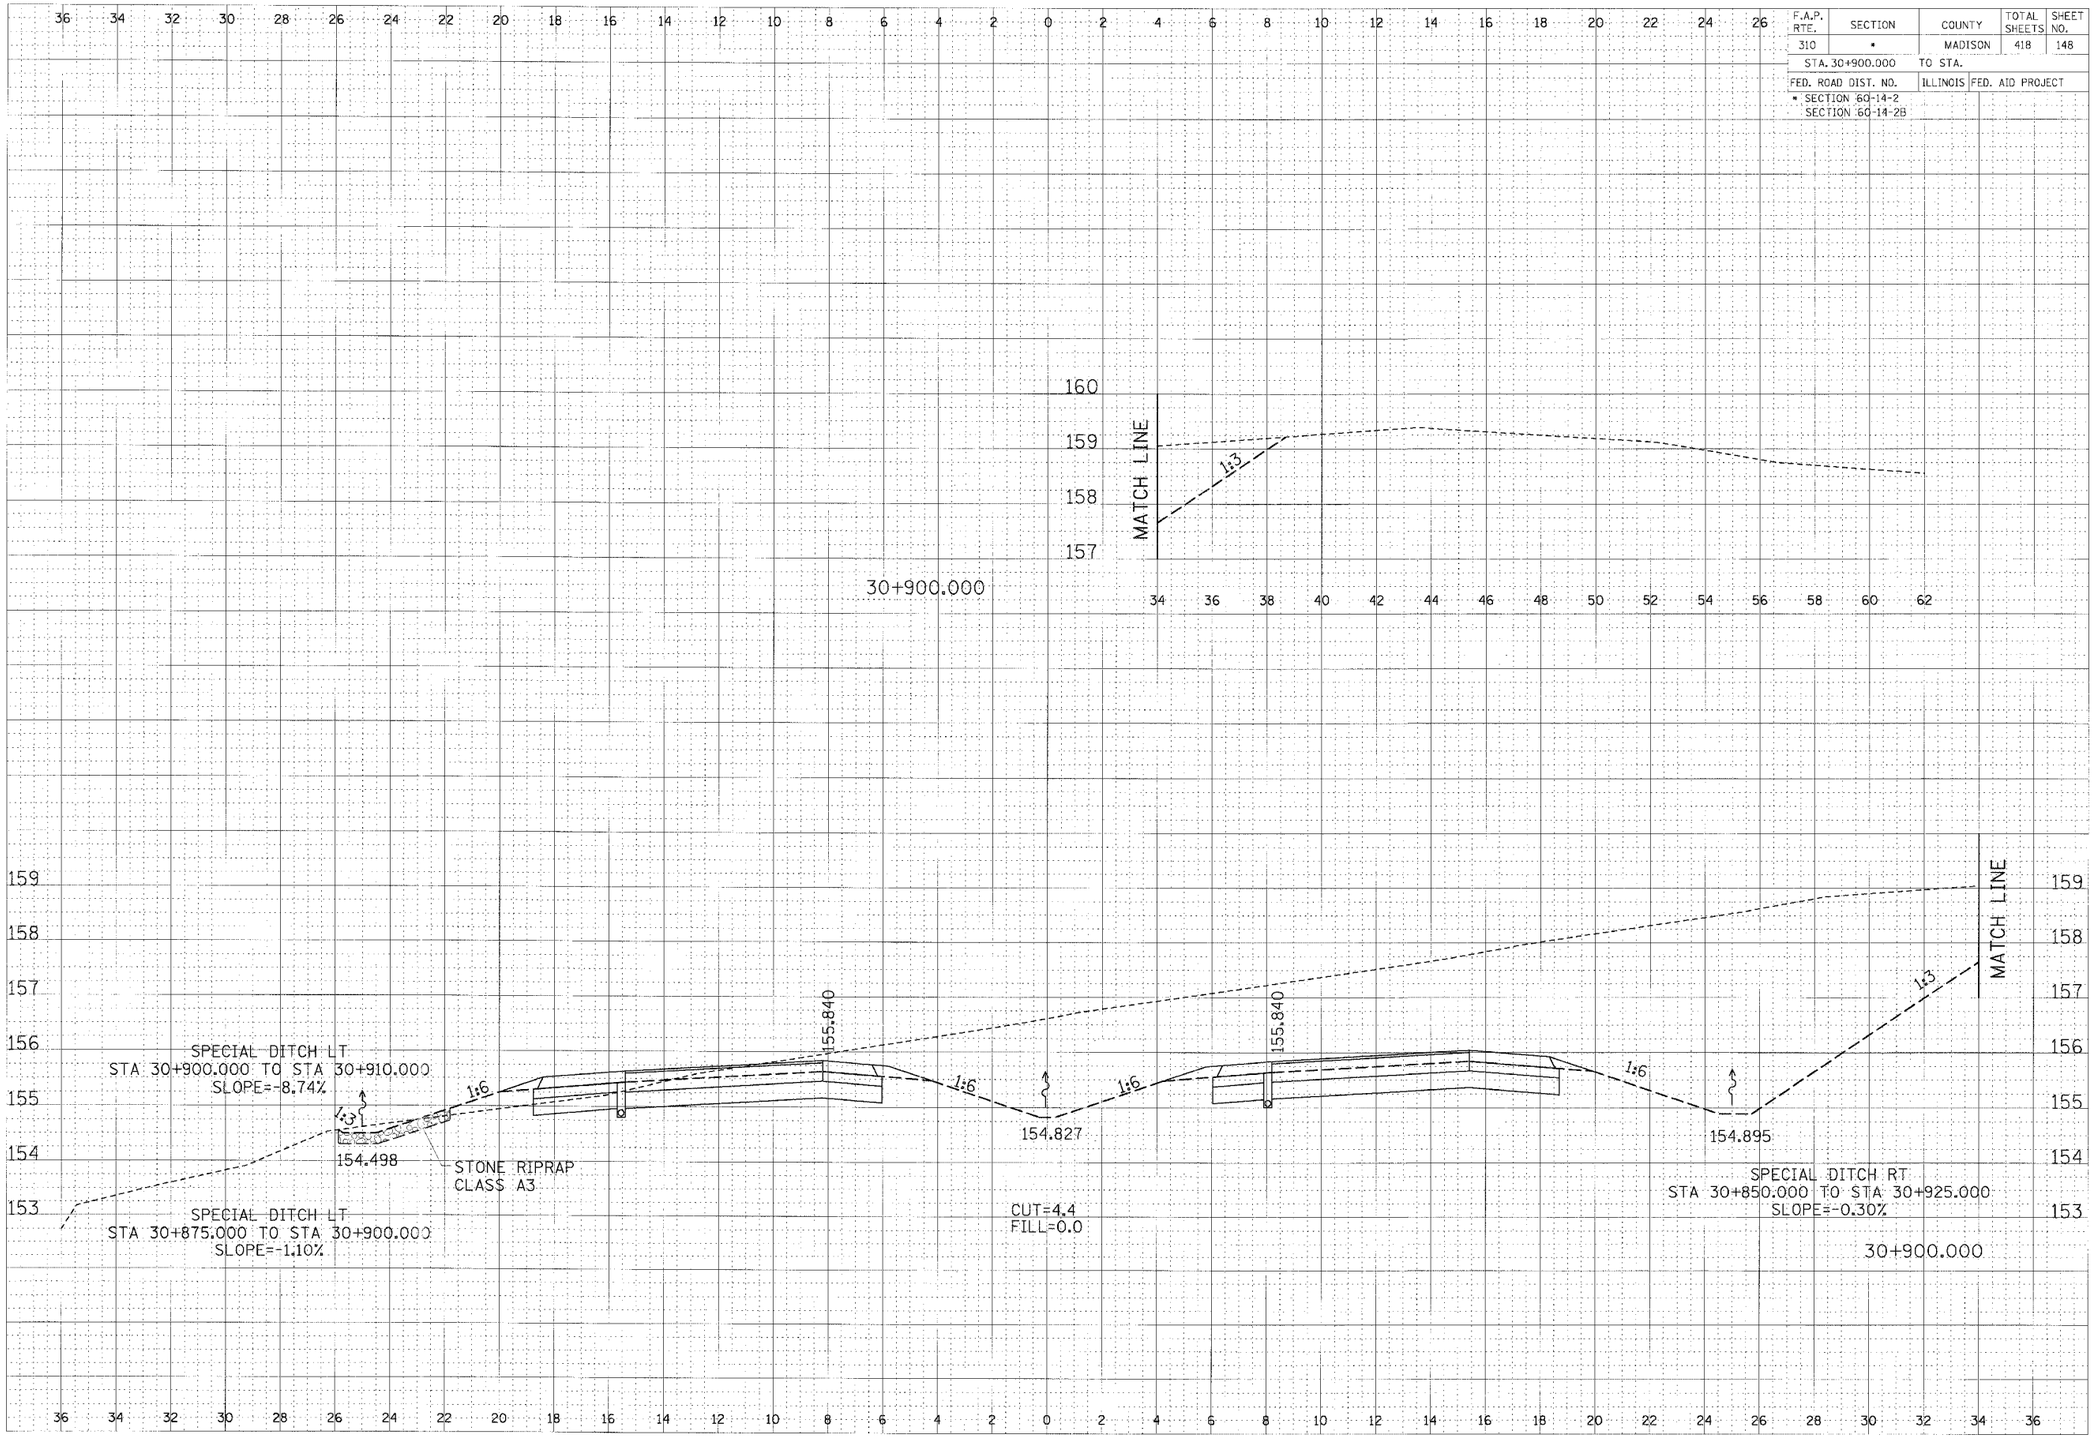

CROSS SECTION, FAP ROUTE 310, STA 30+900.000

\dgn\Drawings\Section\60-14-2B.dgn 1/30/2007 1:24:23 PM