F.A.P. RTE.	SECTION	COUNTY	TOTAL SHEETS	SHEET NO.
310	•	MADISON	418	153
STA. 31+000.000		TO STA.		
FED. ROAD DIST. NO.		ILLINOIS	FED. AID PROJECT	

• SECTION 60-14-2
SECTION 60-14-2B

FINAL SURVEY NOTE BOOK NO.
SURVEYED
PLOTTED
CHECKED
AREAS
AREAS CHECKED
BY
DATE

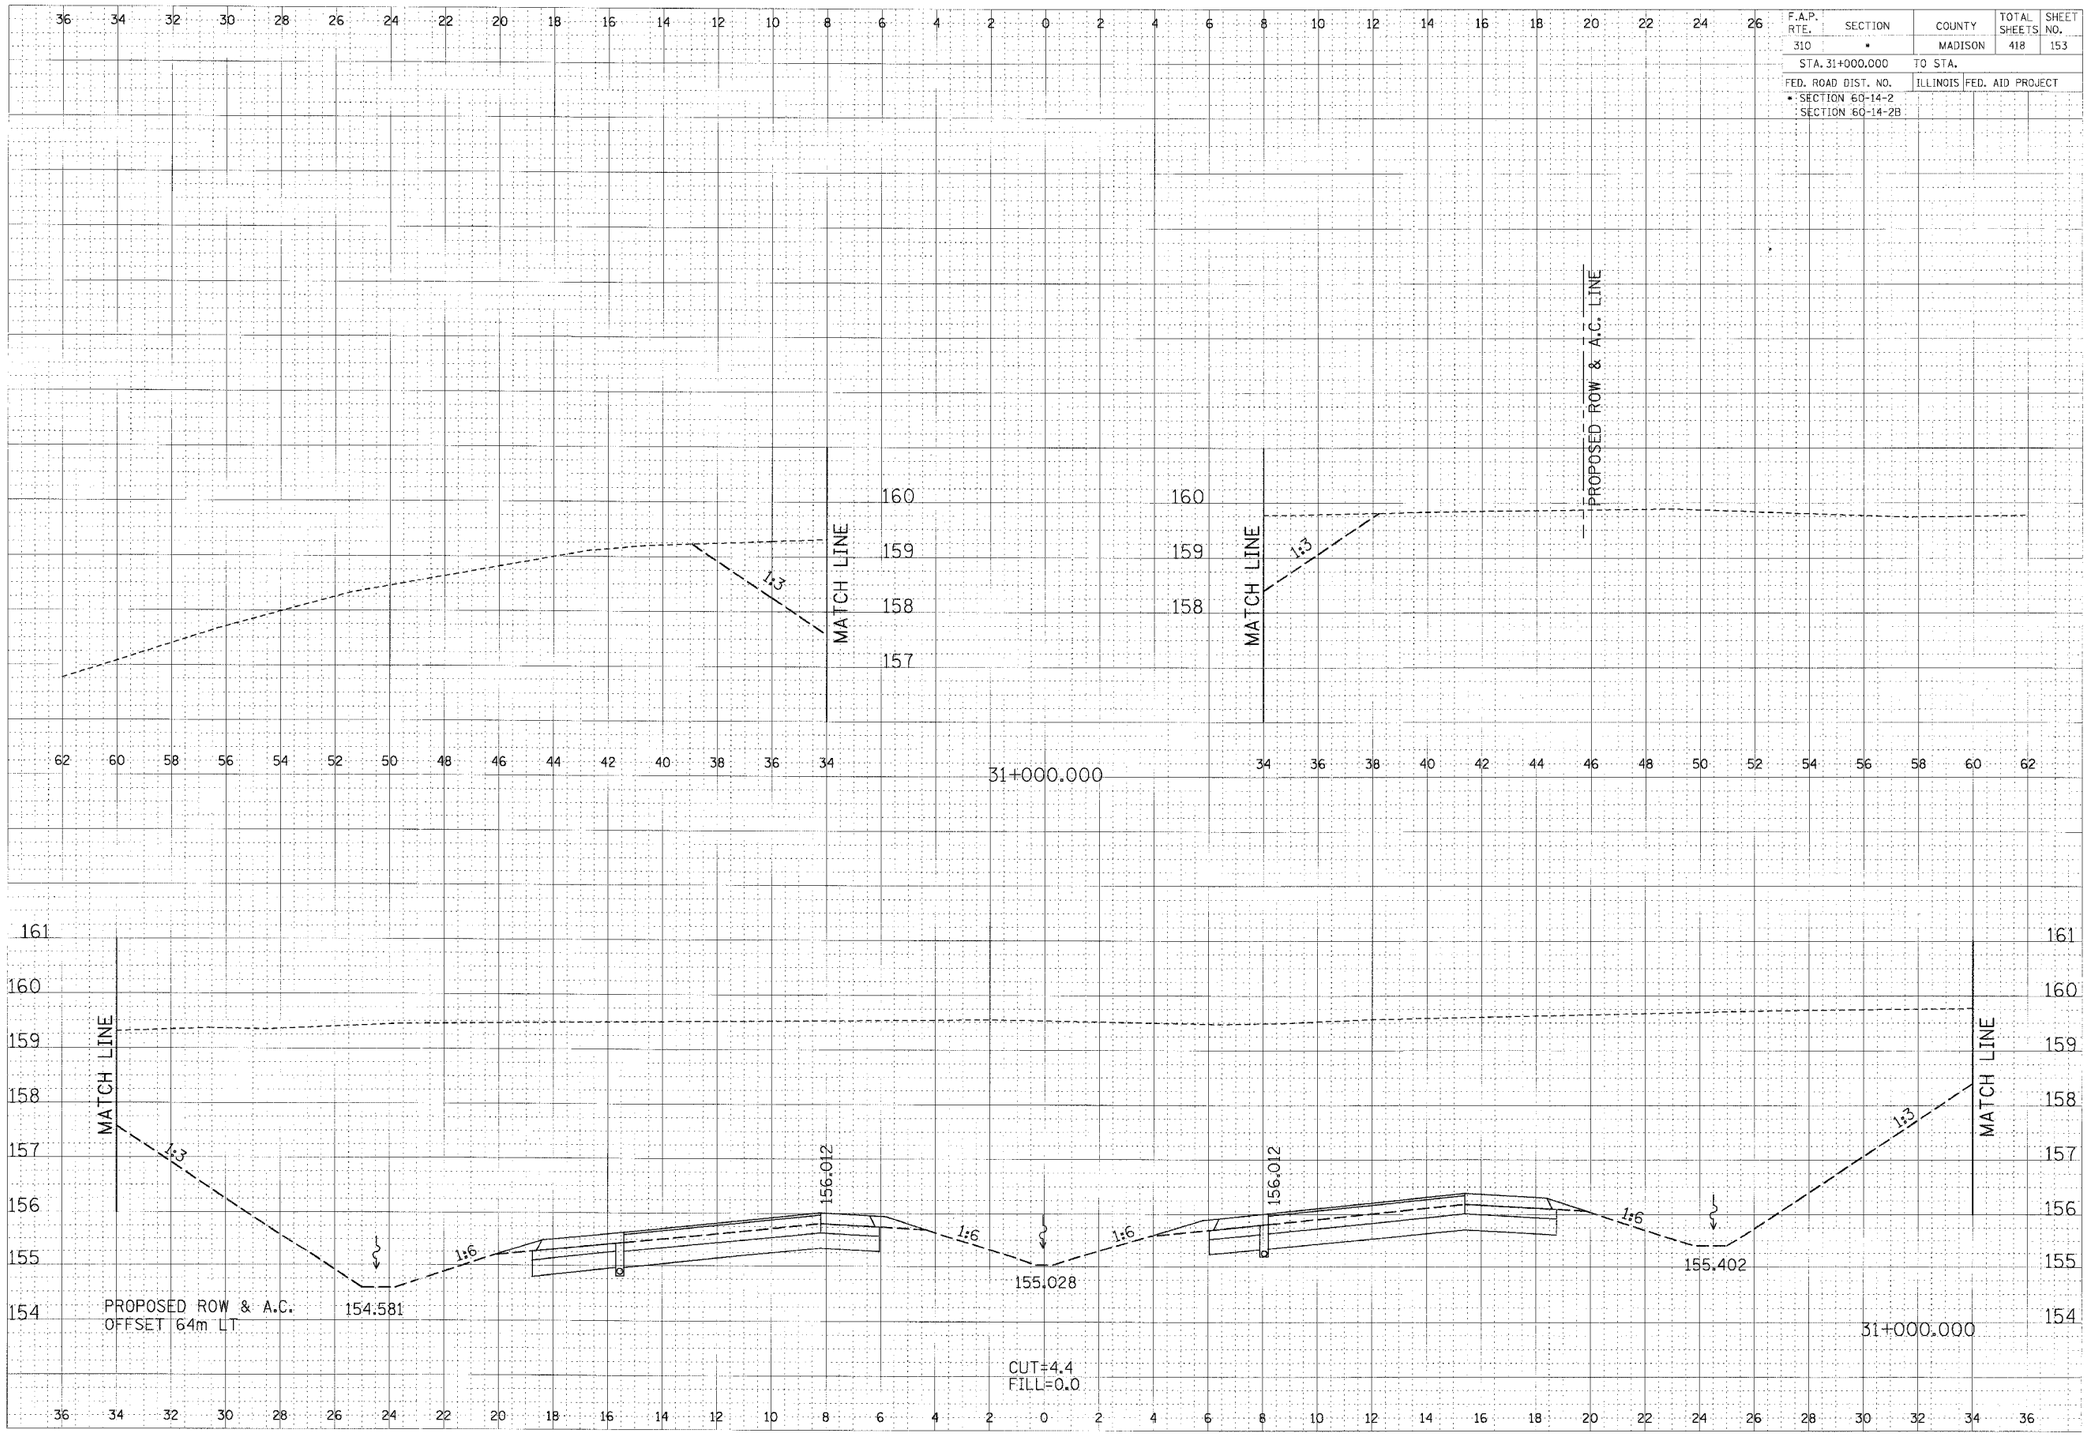

CROSS SECTION, FAP ROUTE 310, STA 31+000.000

\\pw\pwdata\ss1\ss1_jobs\...dgn 4/15/2021 11:26:49 AM