F.A.P. RTE.	SECTION	COUNTY	TOTAL SHEET SHEETS NO.
310	*	MADISON	418 175
STA. 31+475.000		TO STA. 31+500.000	
FED. ROAD DIST. NO.		ILLINOIS FED. AID PROJECT	

* SECTION 60-14-2
SECTION 60-14-2B

FINAL SURVEY	BY	DATE
NOTE BOOK:		
NO.		

ORIGINAL SURVEY	BY	DATE
NOTE BOOK:		
NO.		

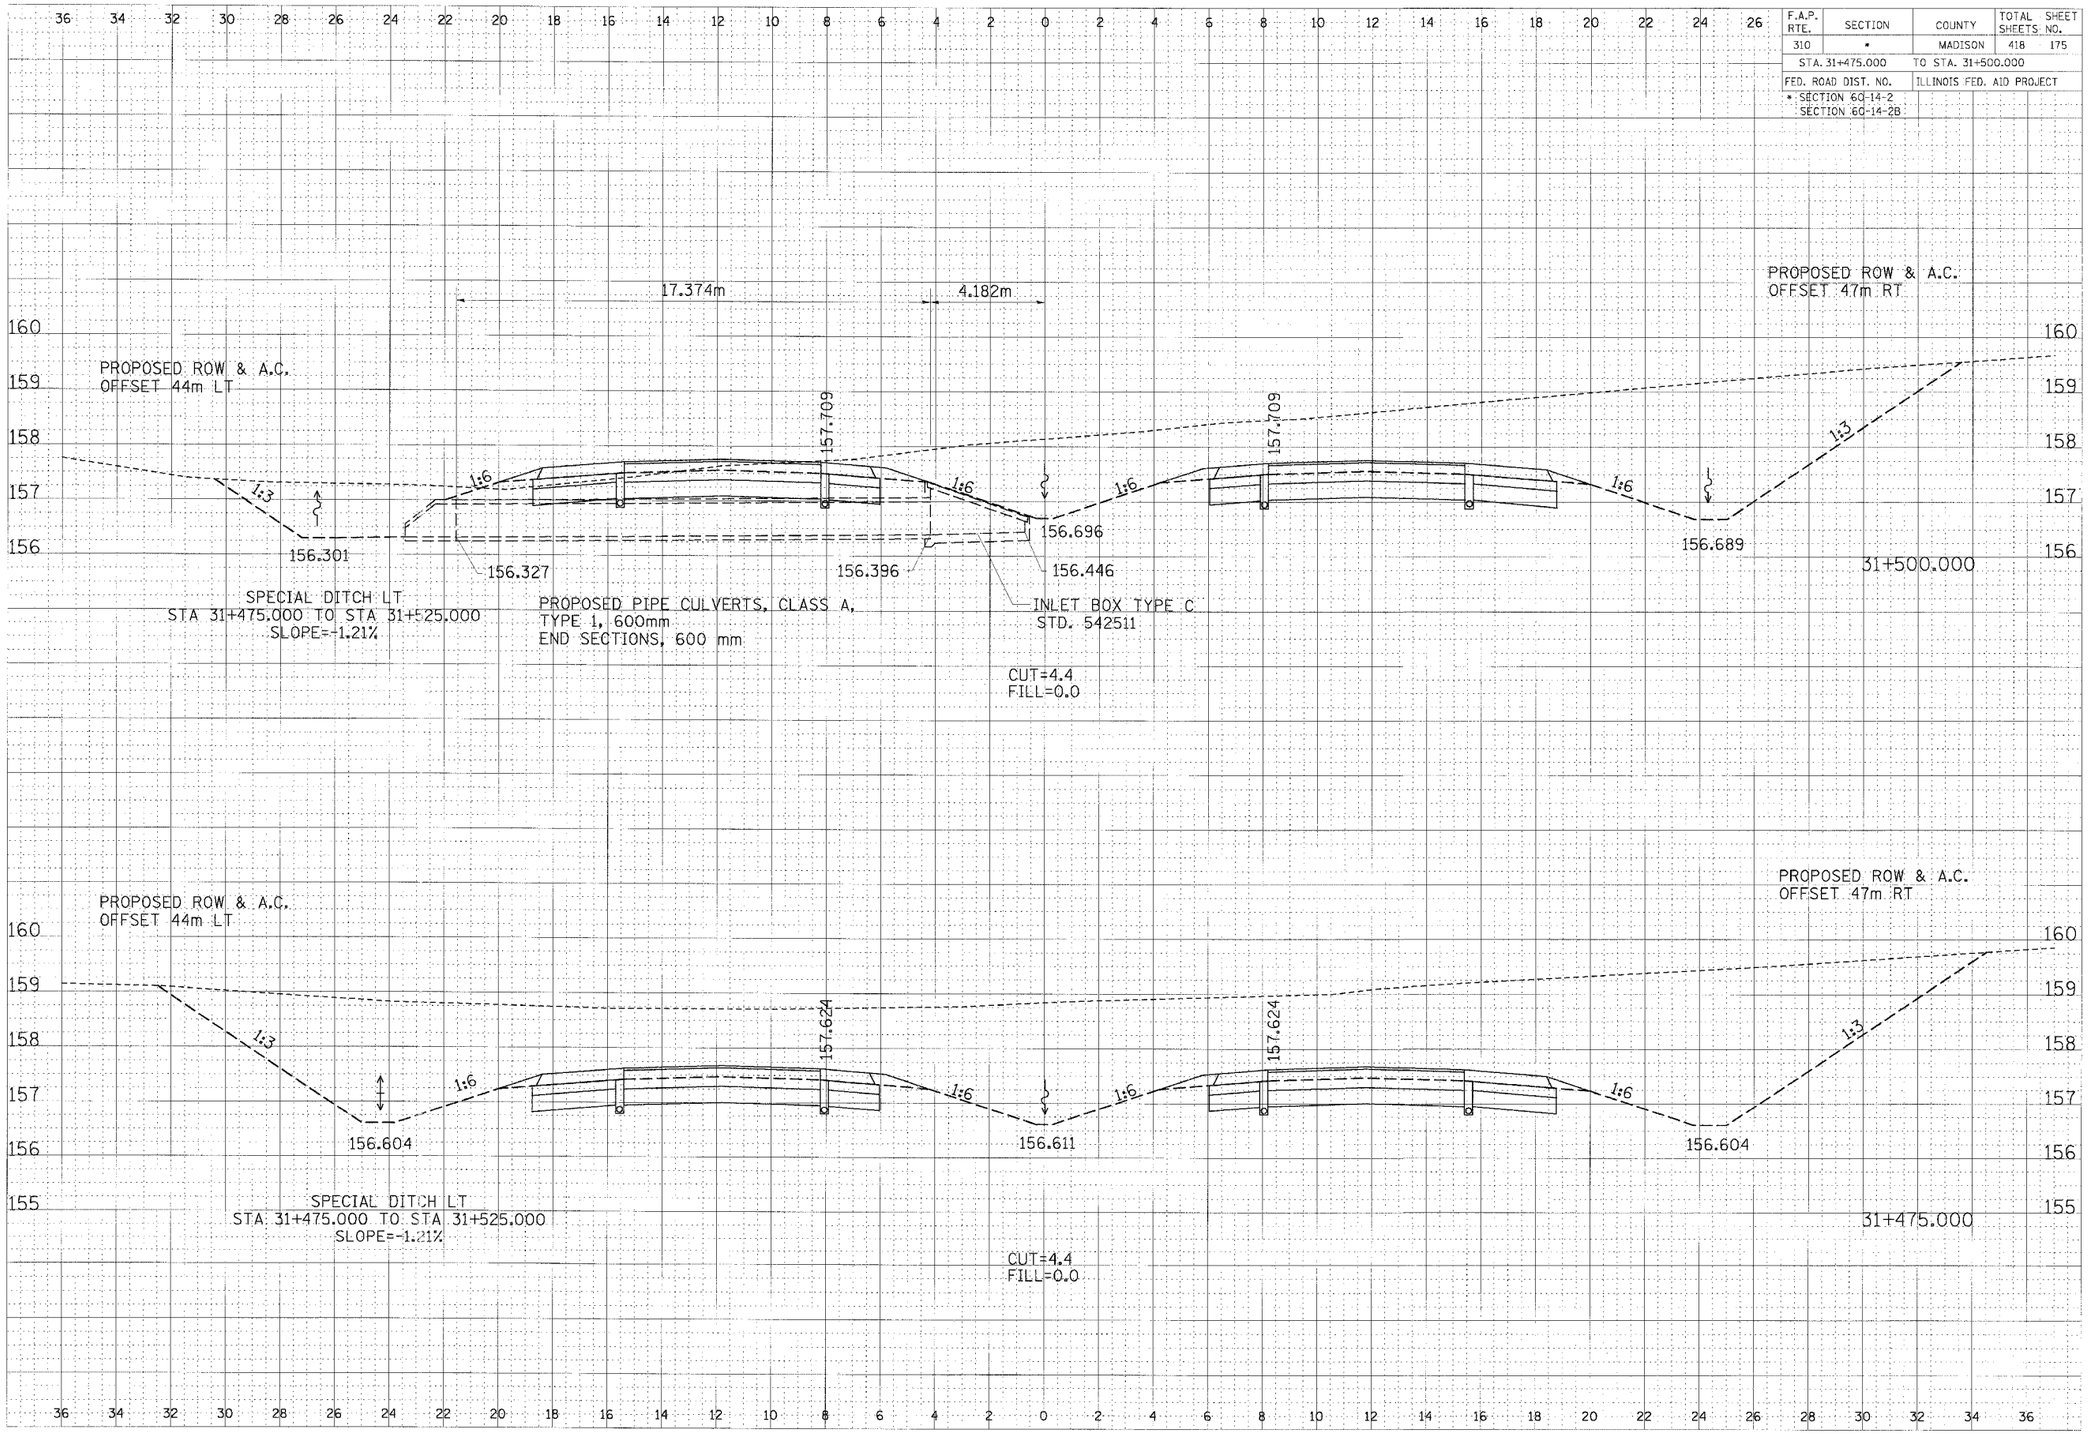

CROSS SECTION, FAP ROUTE 310, STA 31+475.000 TO STA 31+500.000