F.A.P. RTE.	SECTION	COUNTY	TOTAL SHEETS	SHEET NO.
310	*	MADISON	418	202
STA. 32+075+000	TO STA.			
FED. ROAD DIST. NO.	ILLINOIS	FED. AID PROJECT		
* SECTION 60-14-2 SECTION 60-14-2B				

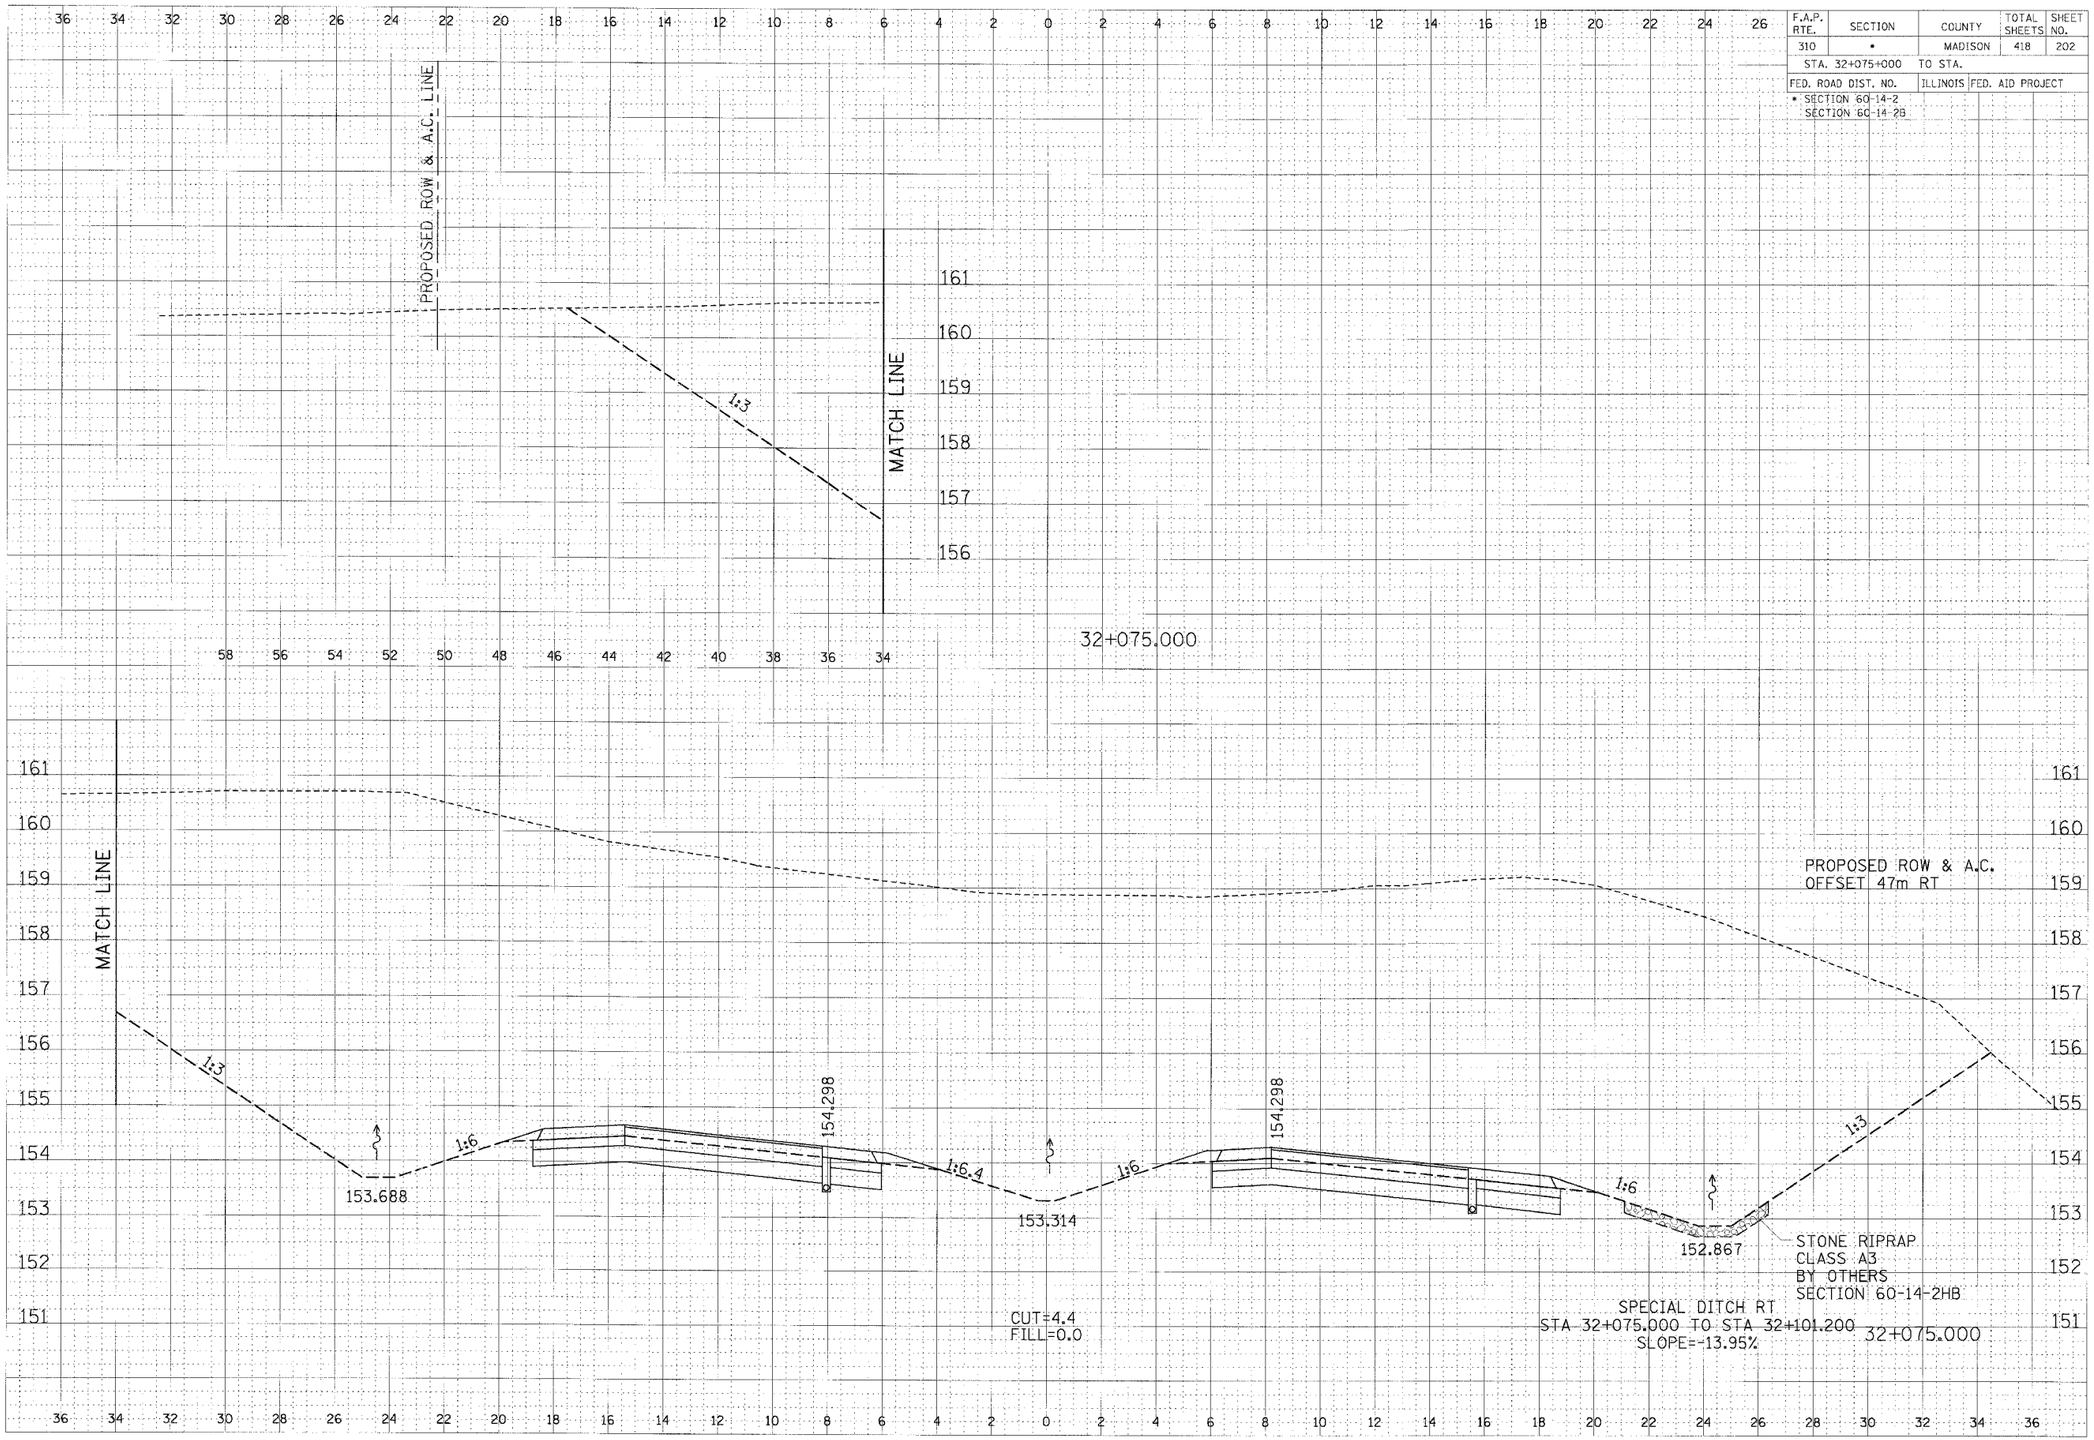

CROSS SECTION, FAP ROUTE 310, STA 32+075.000