F.A.P. RTE.	SECTION	COUNTY	TOTAL SHEETS	SHEET NO.
310	*	MADISON	418	203
STA. 32+100.000		TO STA.		
FED. ROAD DIST. NO.		ILLINOIS	FED. AID PROJECT	

* SECTION 60-14-2
SECTION 60-14-2B

FINAL SURVEY: SURVEYED 7-31-13, NOTE BOOK: AREAS, NO.: AREAS CHECKED, BY, DATE

ORIGINAL SURVEY: SURVEYED 7-31-13, NOTE BOOK: AREAS, NO.: AREAS CHECKED, BY, DATE

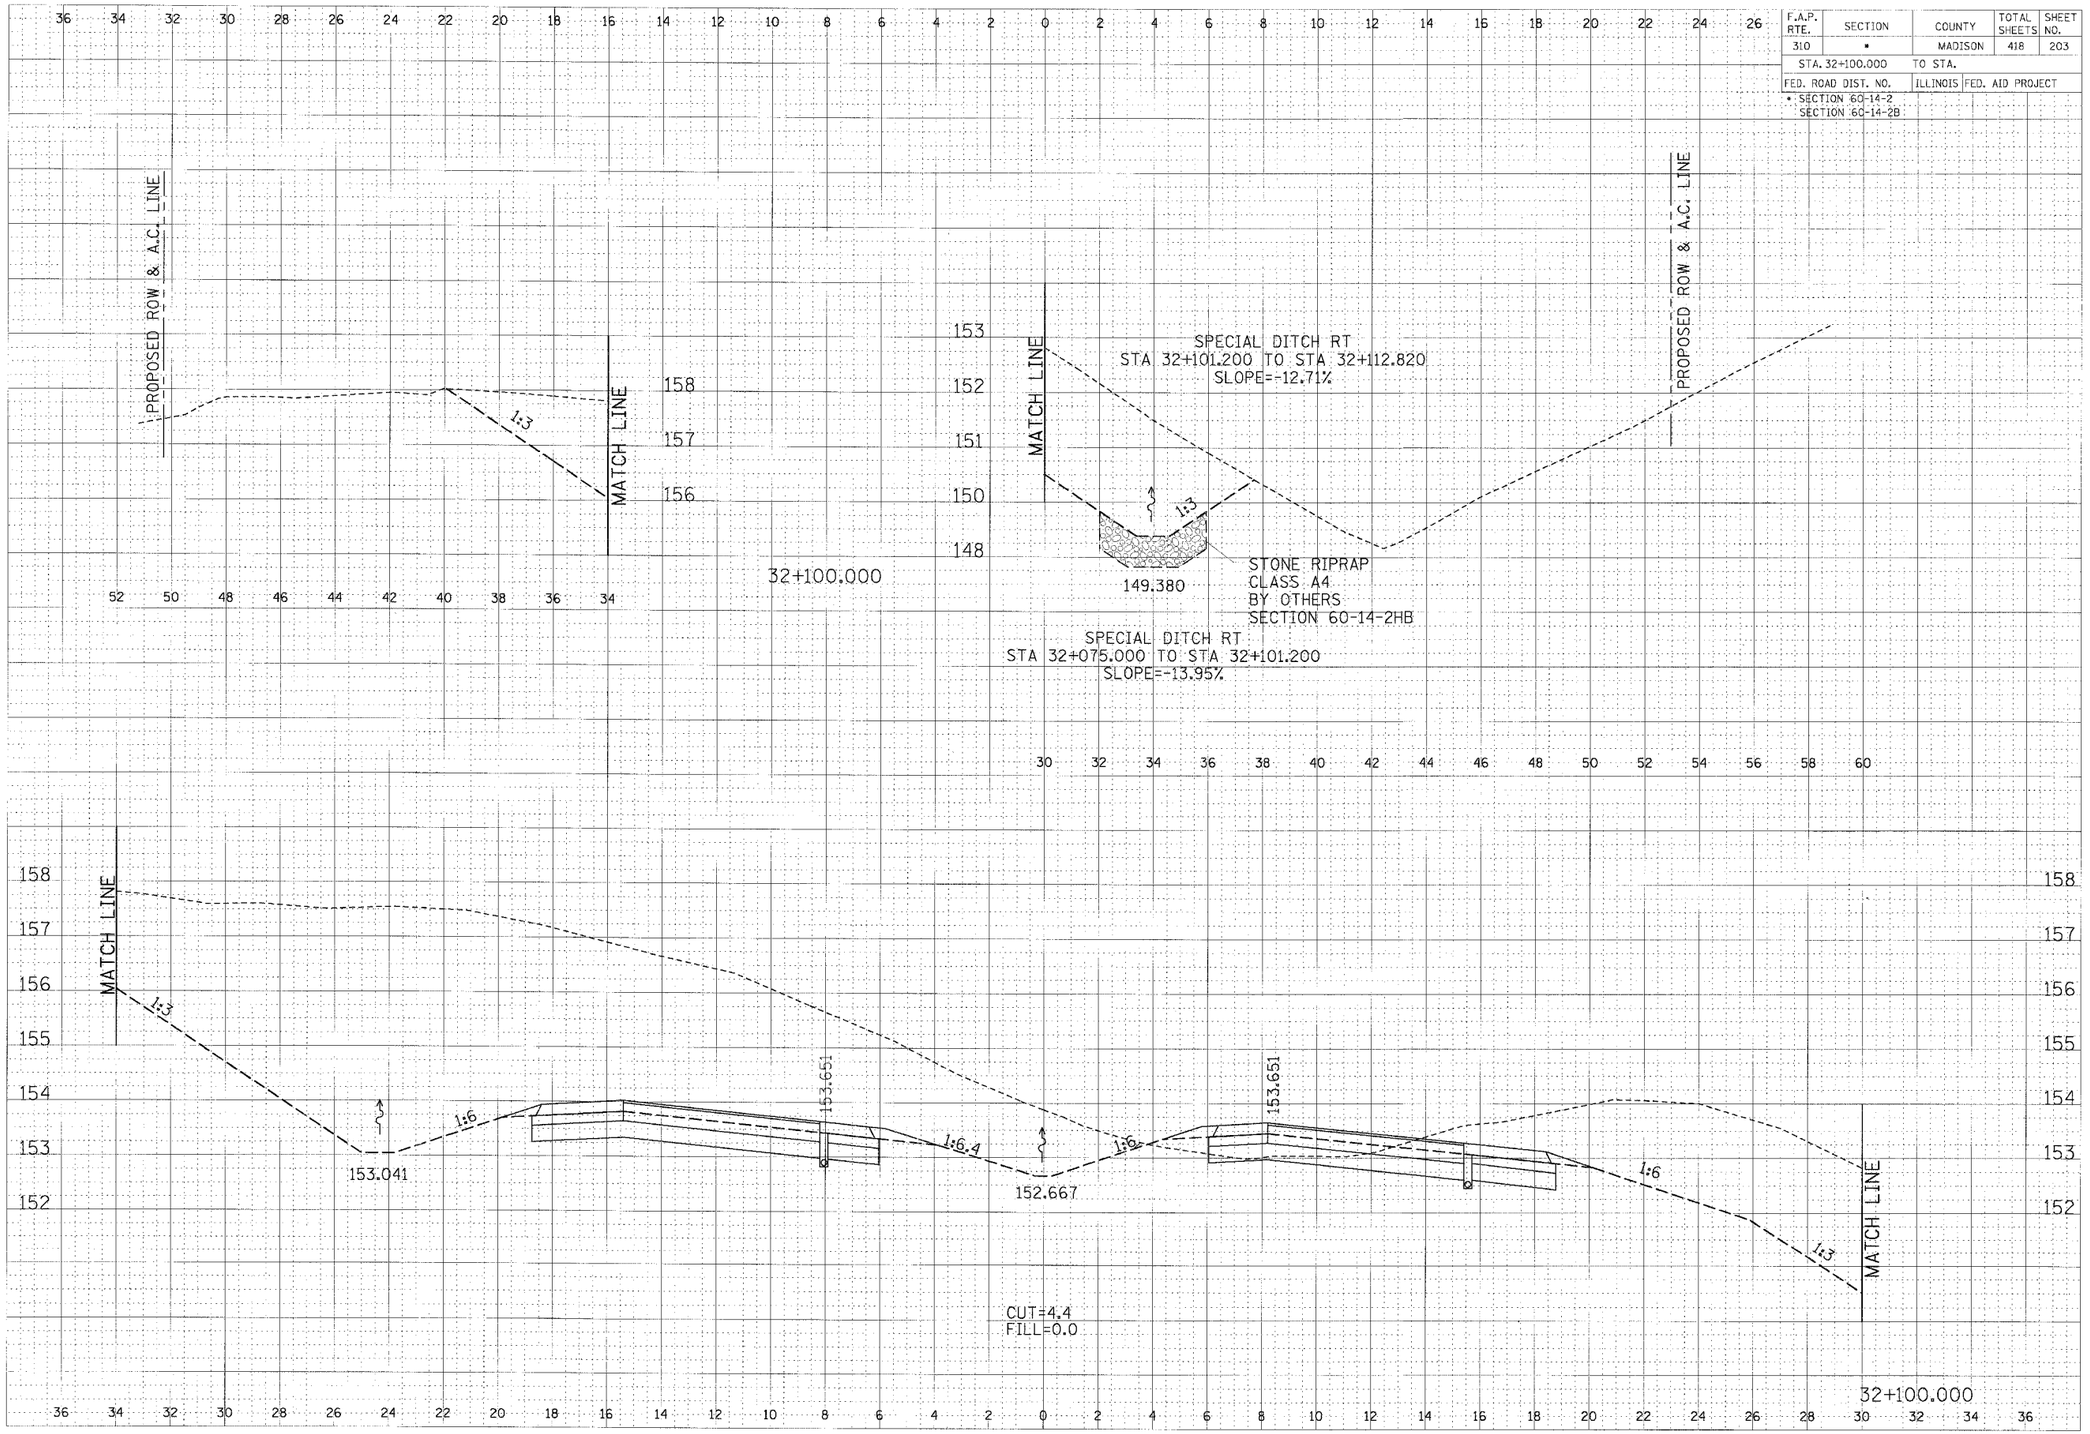

CROSS SECTION, FAP ROUTE 310, STA 32+100.000

...\dgn\cross-sections\310_xsec.dgn 1/18/2017 2:02:48 PM