F.A.P. RTE.	SECTION	COUNTY	TOTAL SHEETS	SHEET NO.
310	•	MADISON	418	217
STA. 32+450.000		TO STA. 32+475.000		
FED. ROAD DIST. NO.		ILLINOIS FED. AID PROJECT		

• SECTION 60-14-2
SECTION 60-14-2B

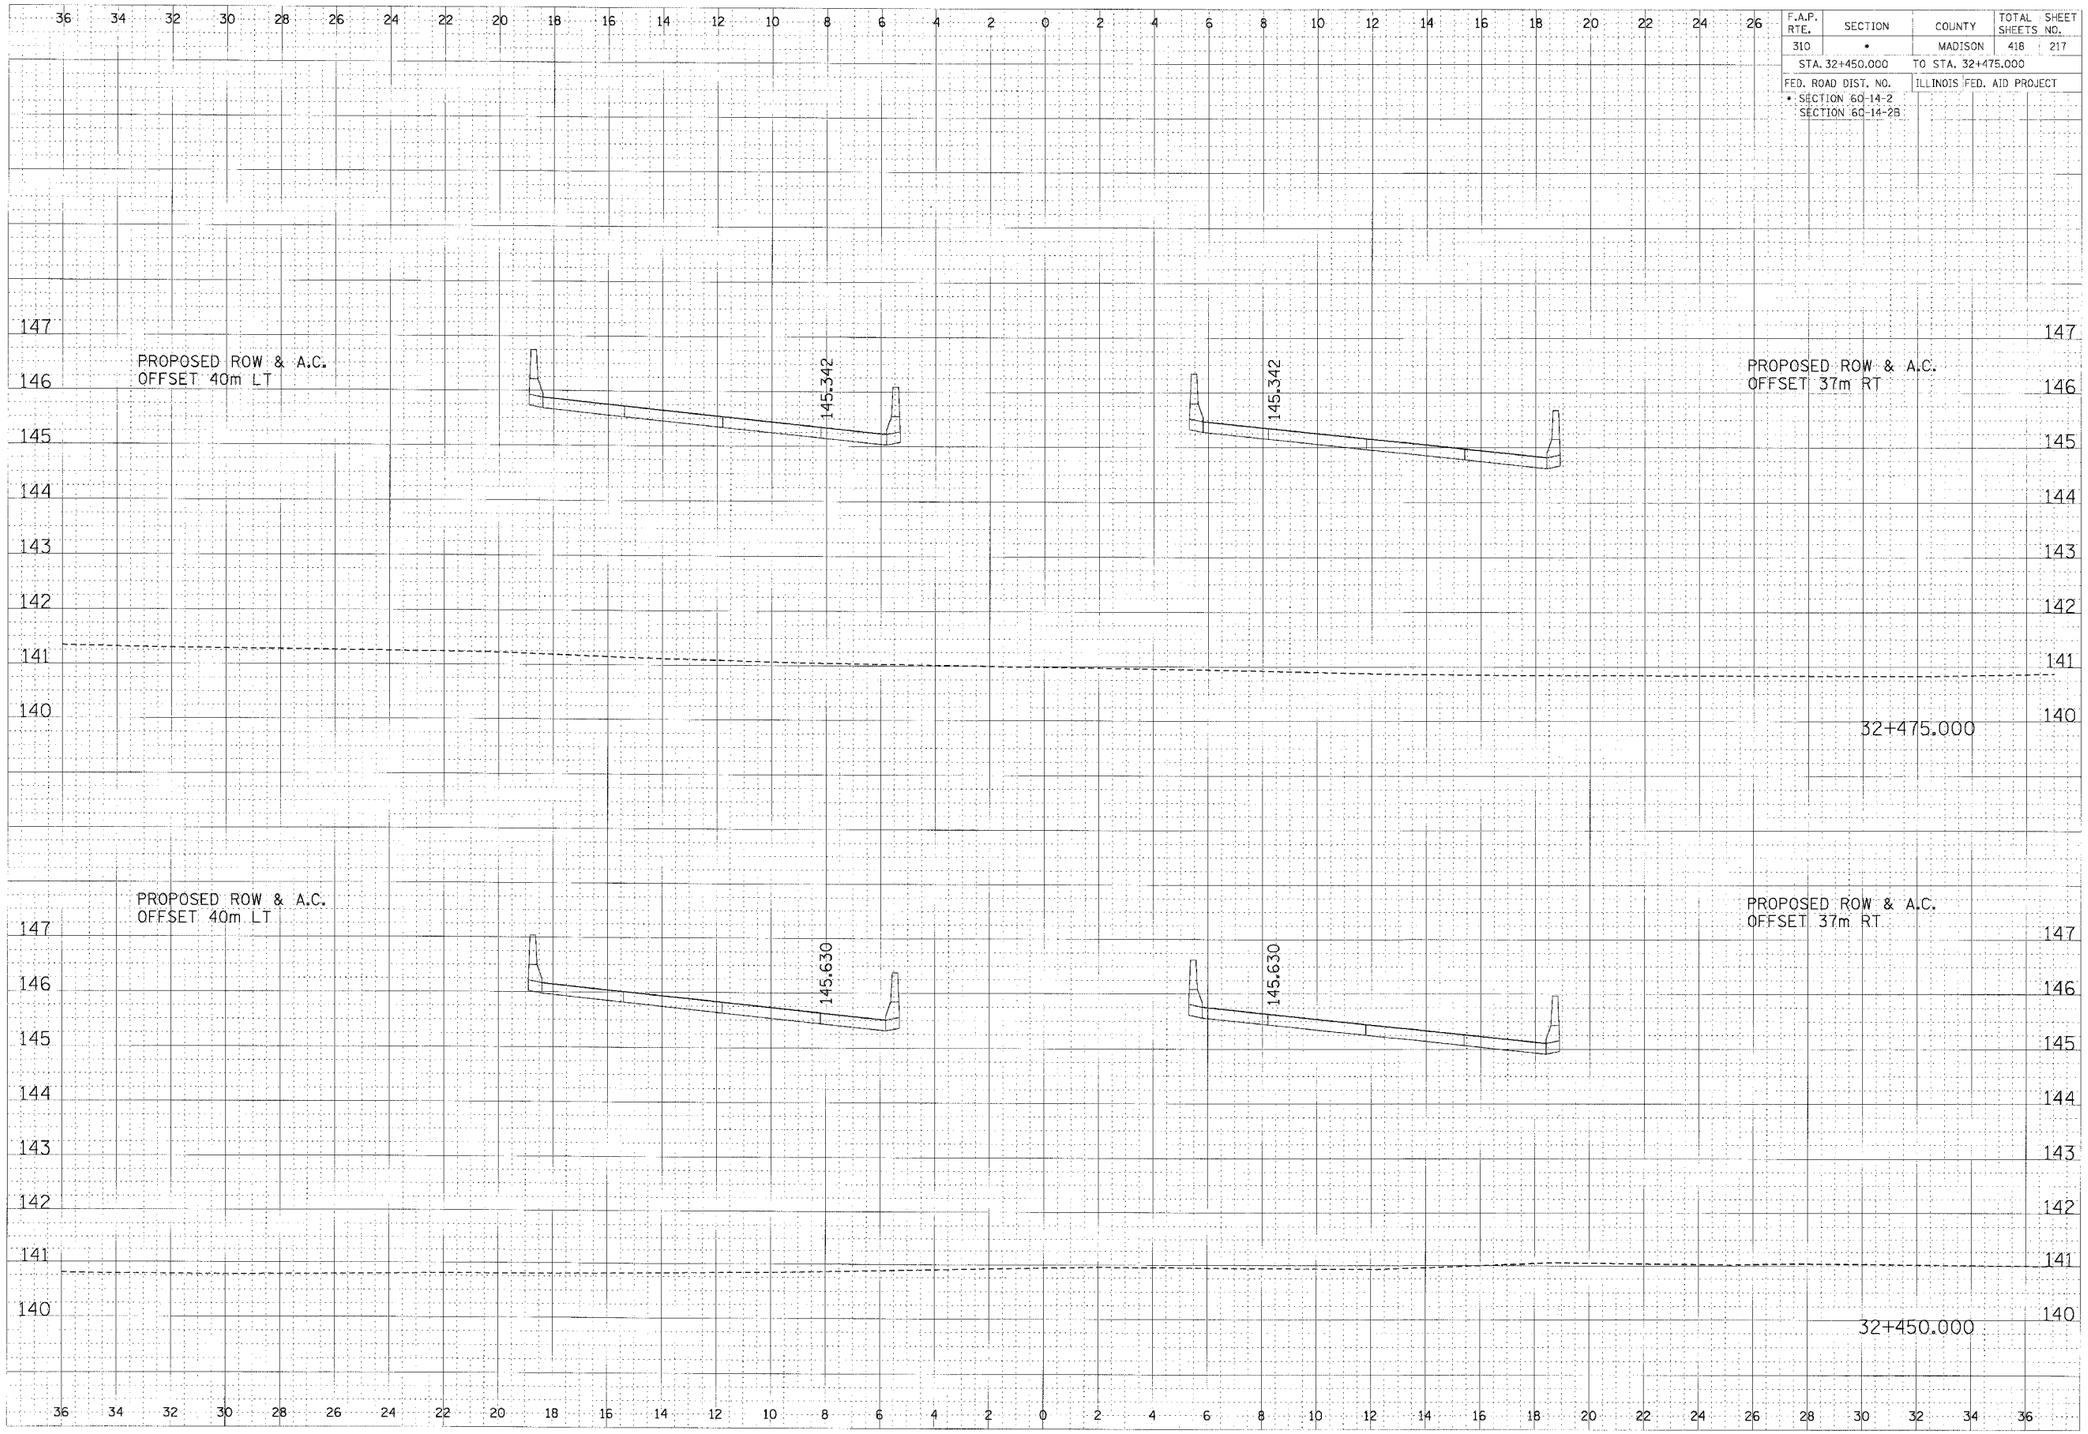

CROSS SECTION, FAP ROUTE 310, STA 32+450.000 TO STA 32+475.000