F.A.P. RTE.	SECTION	COUNTY	TOTAL SHEETS	SHEET NO.
310	*	MADISON	418	218
STA. 32+492.433		TO STA. 32+495.838		
FED. ROAD DIST. NO.		ILLINOIS FED. AID PROJECT		

* SECTION 60-14-2
SECTION 60-14-2B

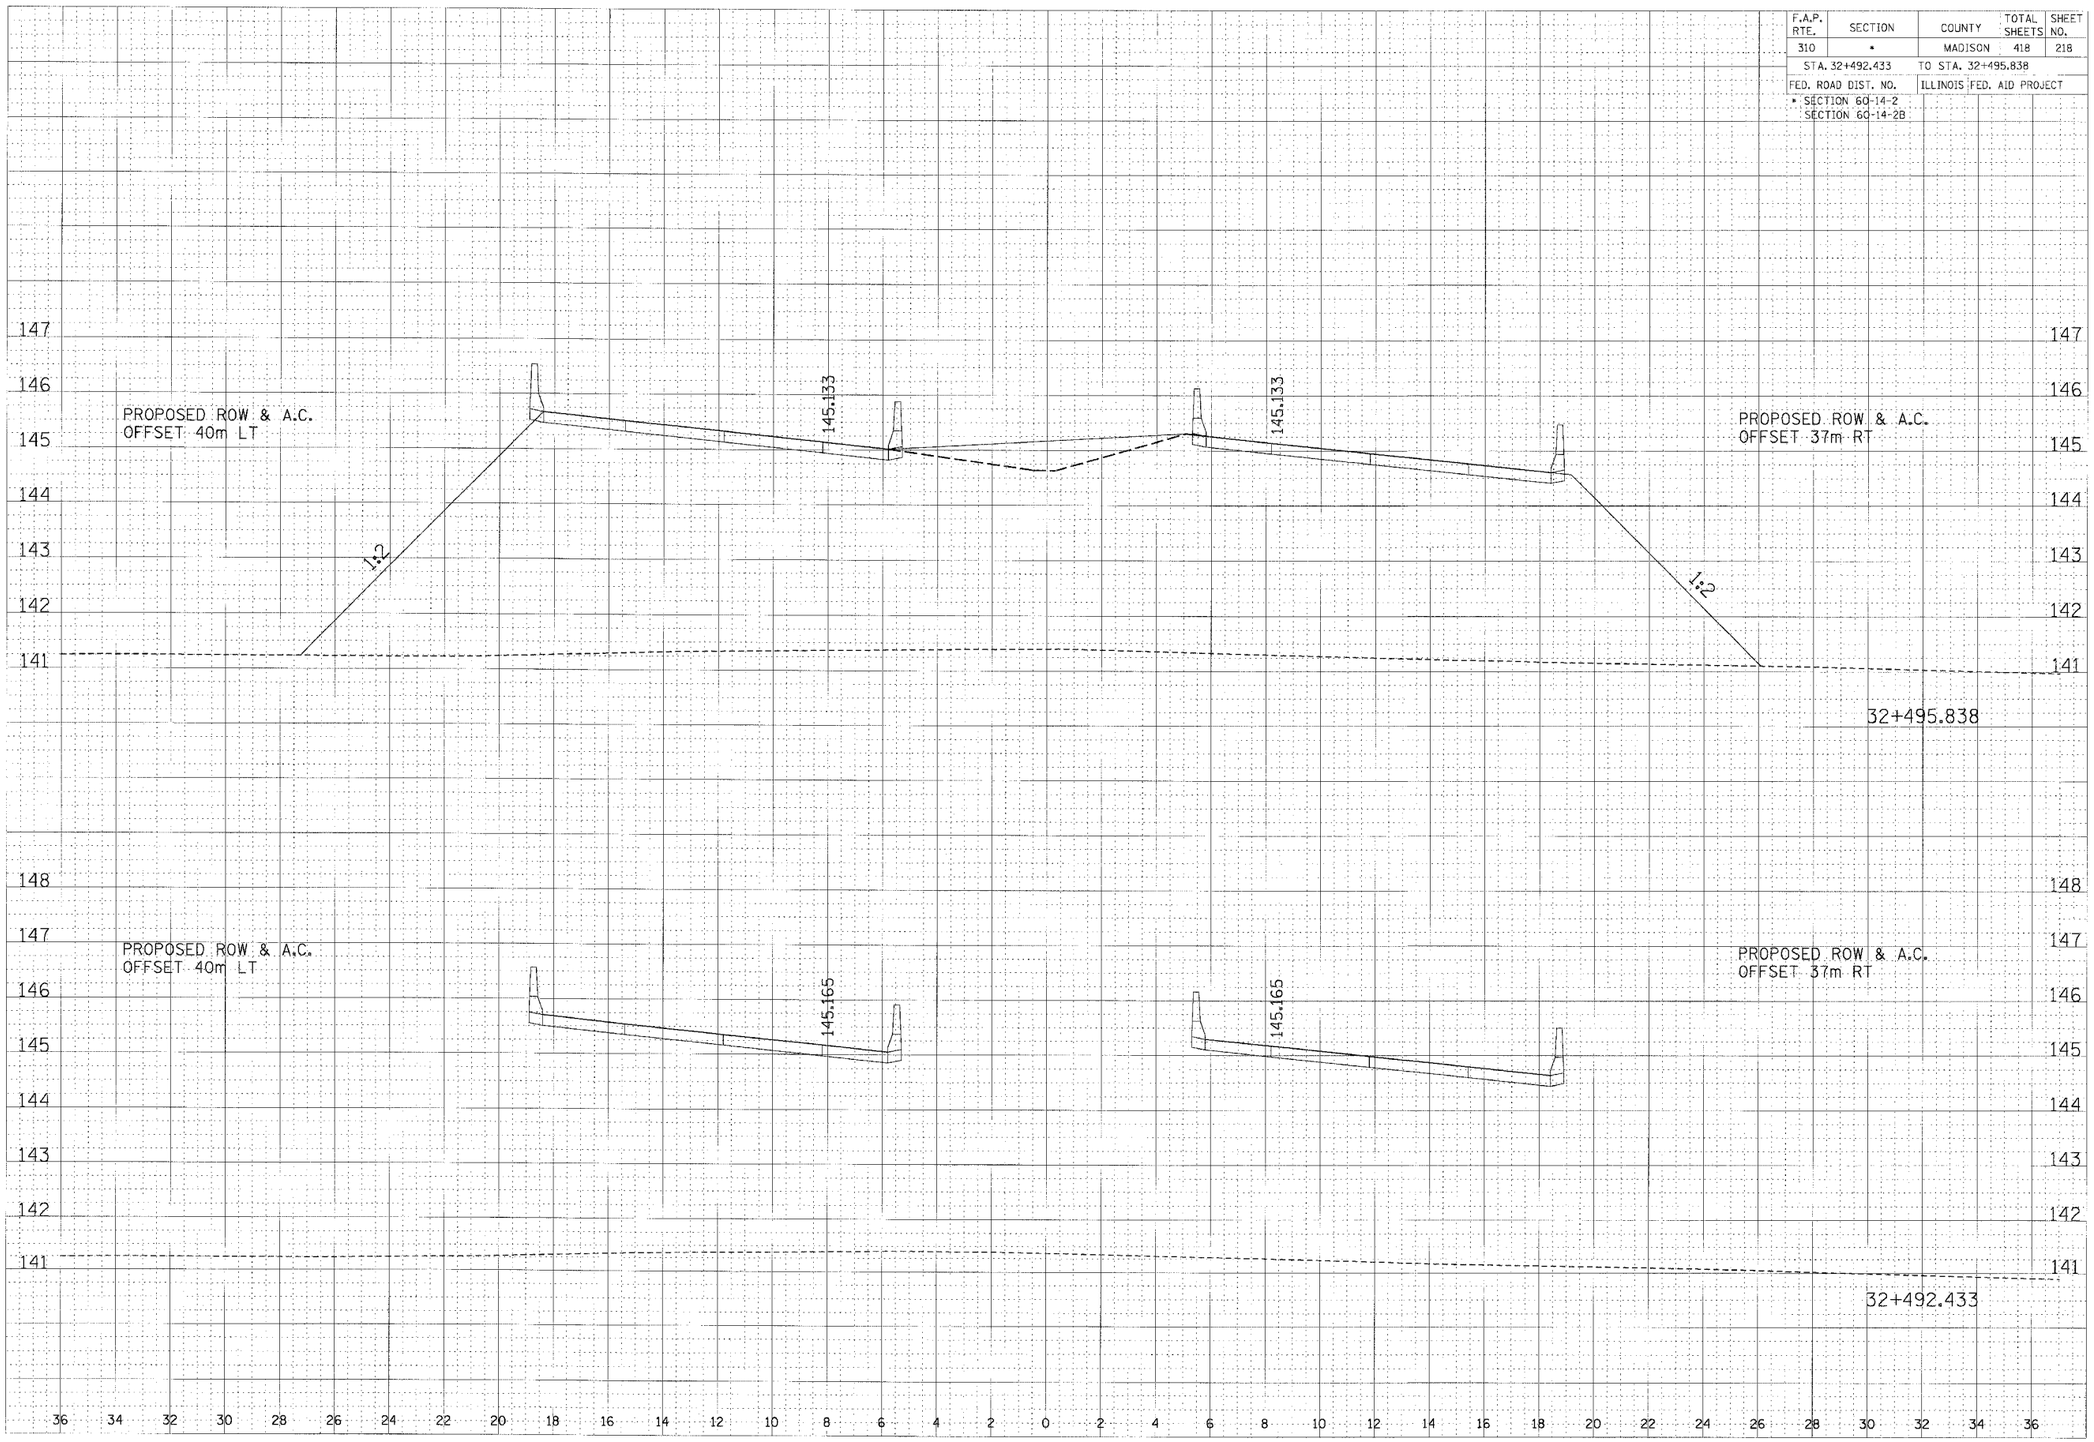

CROSS SECTION, FAP ROUTE 310, STA 32+492.433 to STA 32+495.838

\\dgn\Planning\Mesh\310_Jenning.dgn 11/9/2017 2:00:33 PM