F.A.P. RTE.	SECTION	COUNTY	TOTAL SHEETS	SHEET NO.
310	*	MADISON	418	226
STA. 32+815.000		TO STA. 32+816.889		
FED. ROAD DIST. NO.		ILLINOIS FED. AID PROJECT		
* SECTION 60-14-2 SECTION 60-14-2B				

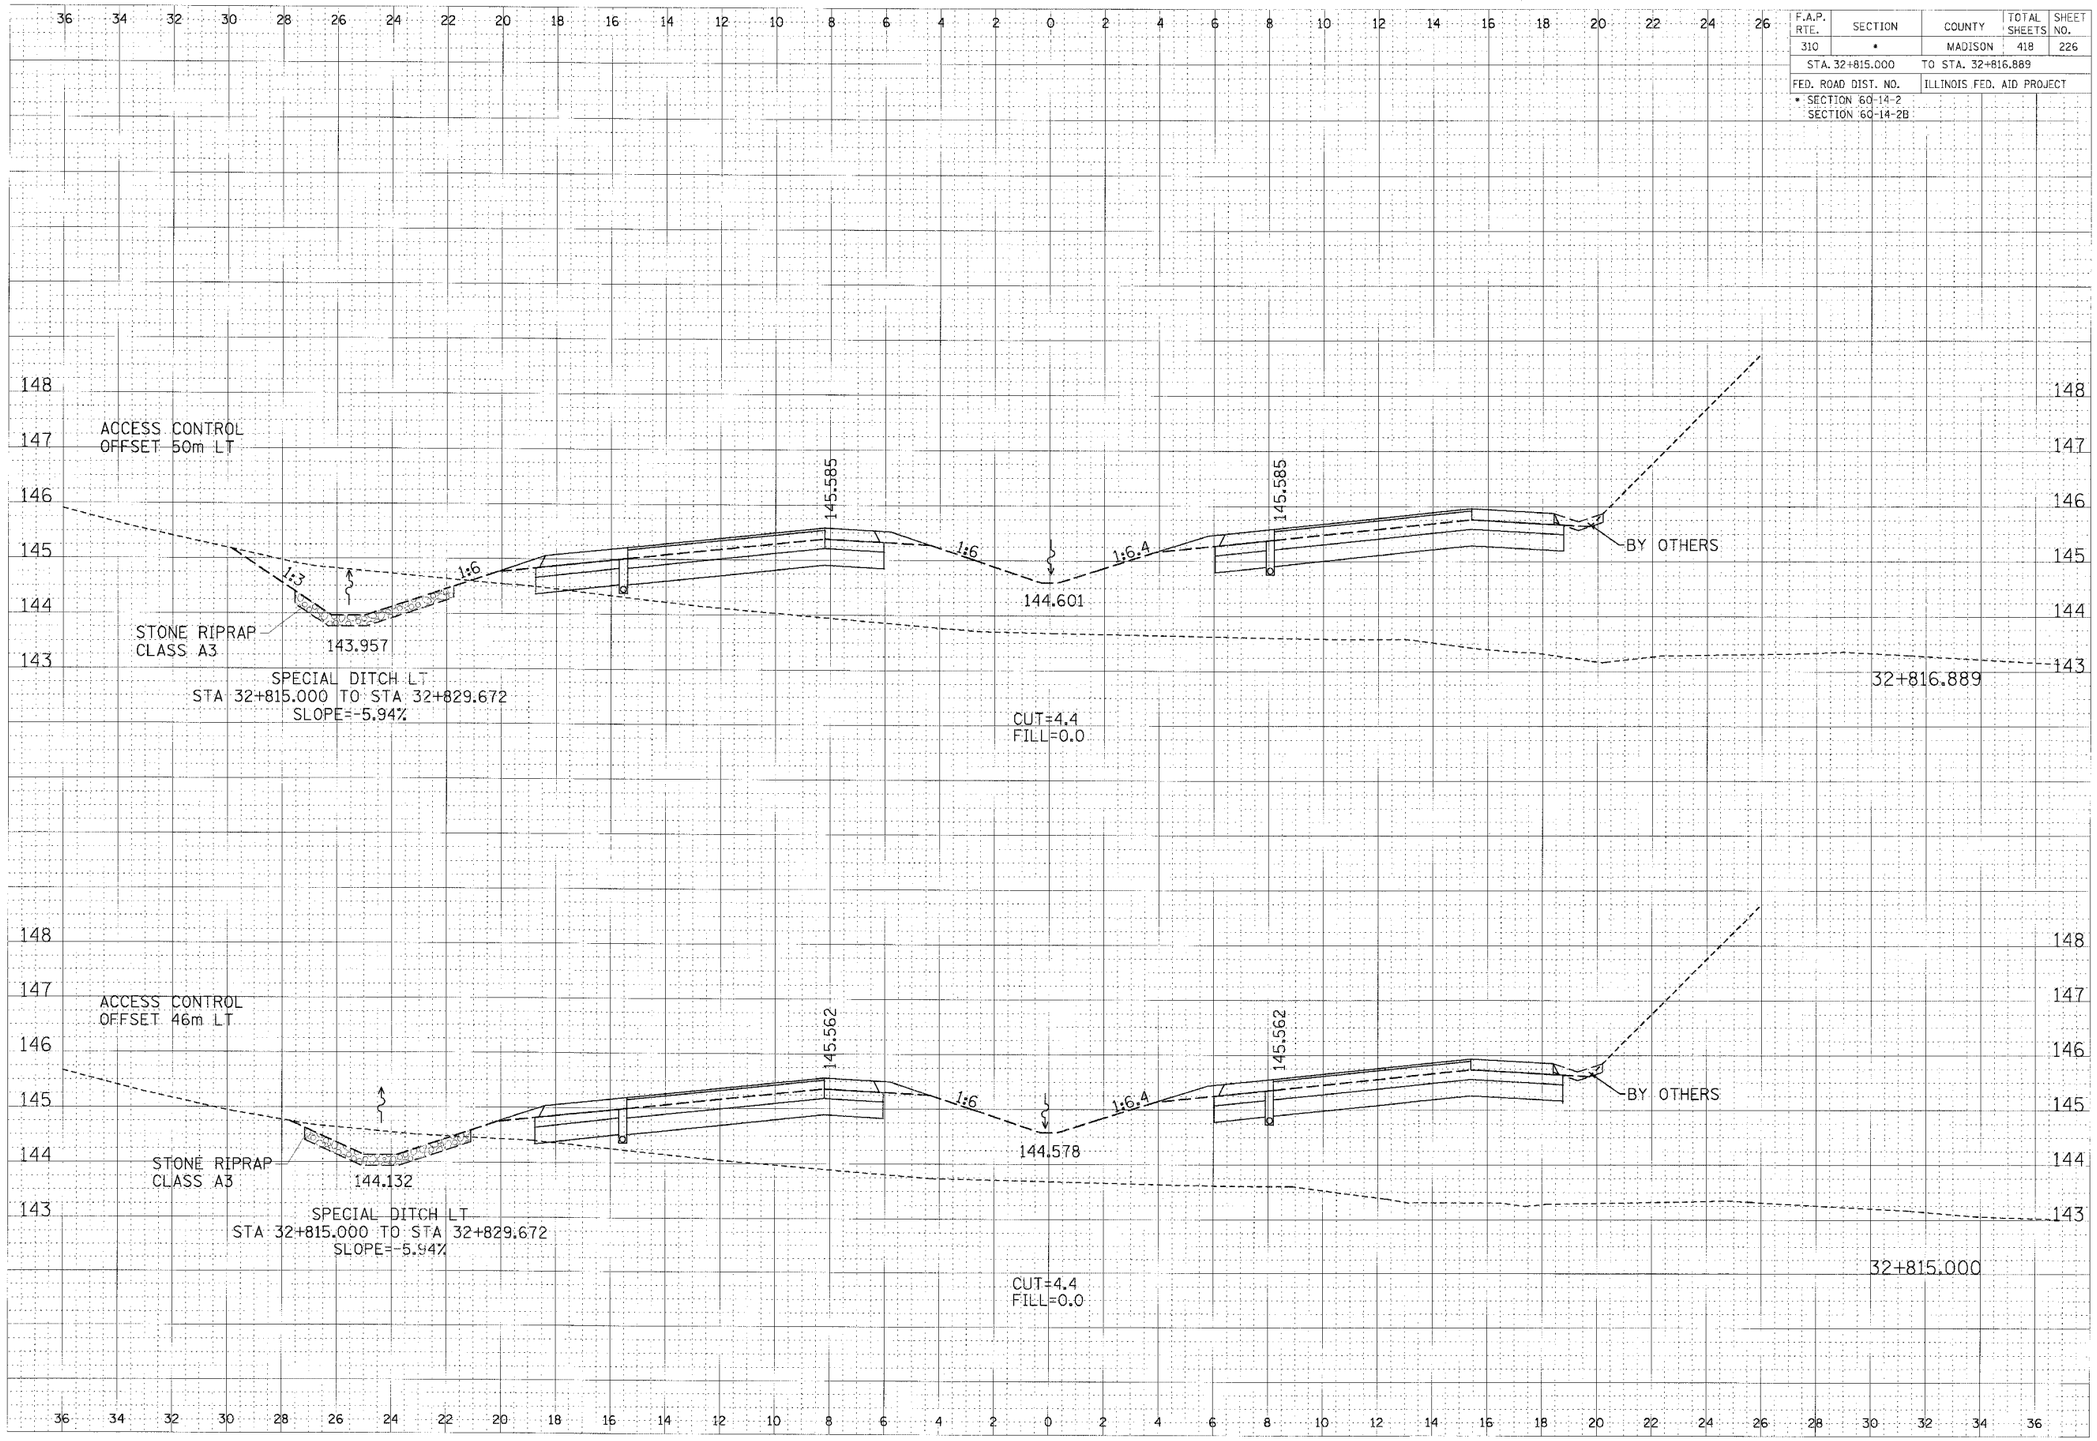

CROSS SECTION, FAP ROUTE 310, STA 32+815.000 TO STA 32+816.889