F.A.P. RTE.	SECTION	COUNTY	TOTAL SHEET SHEETS NO.
310	•	MADISON	418 229
STA. 32+836.885	TO STA.		
FED. ROAD DIST. NO.	ILLINOIS	FED. AID PROJECT	
• SECTION 60-14-2 SECTION 60-14-2B			

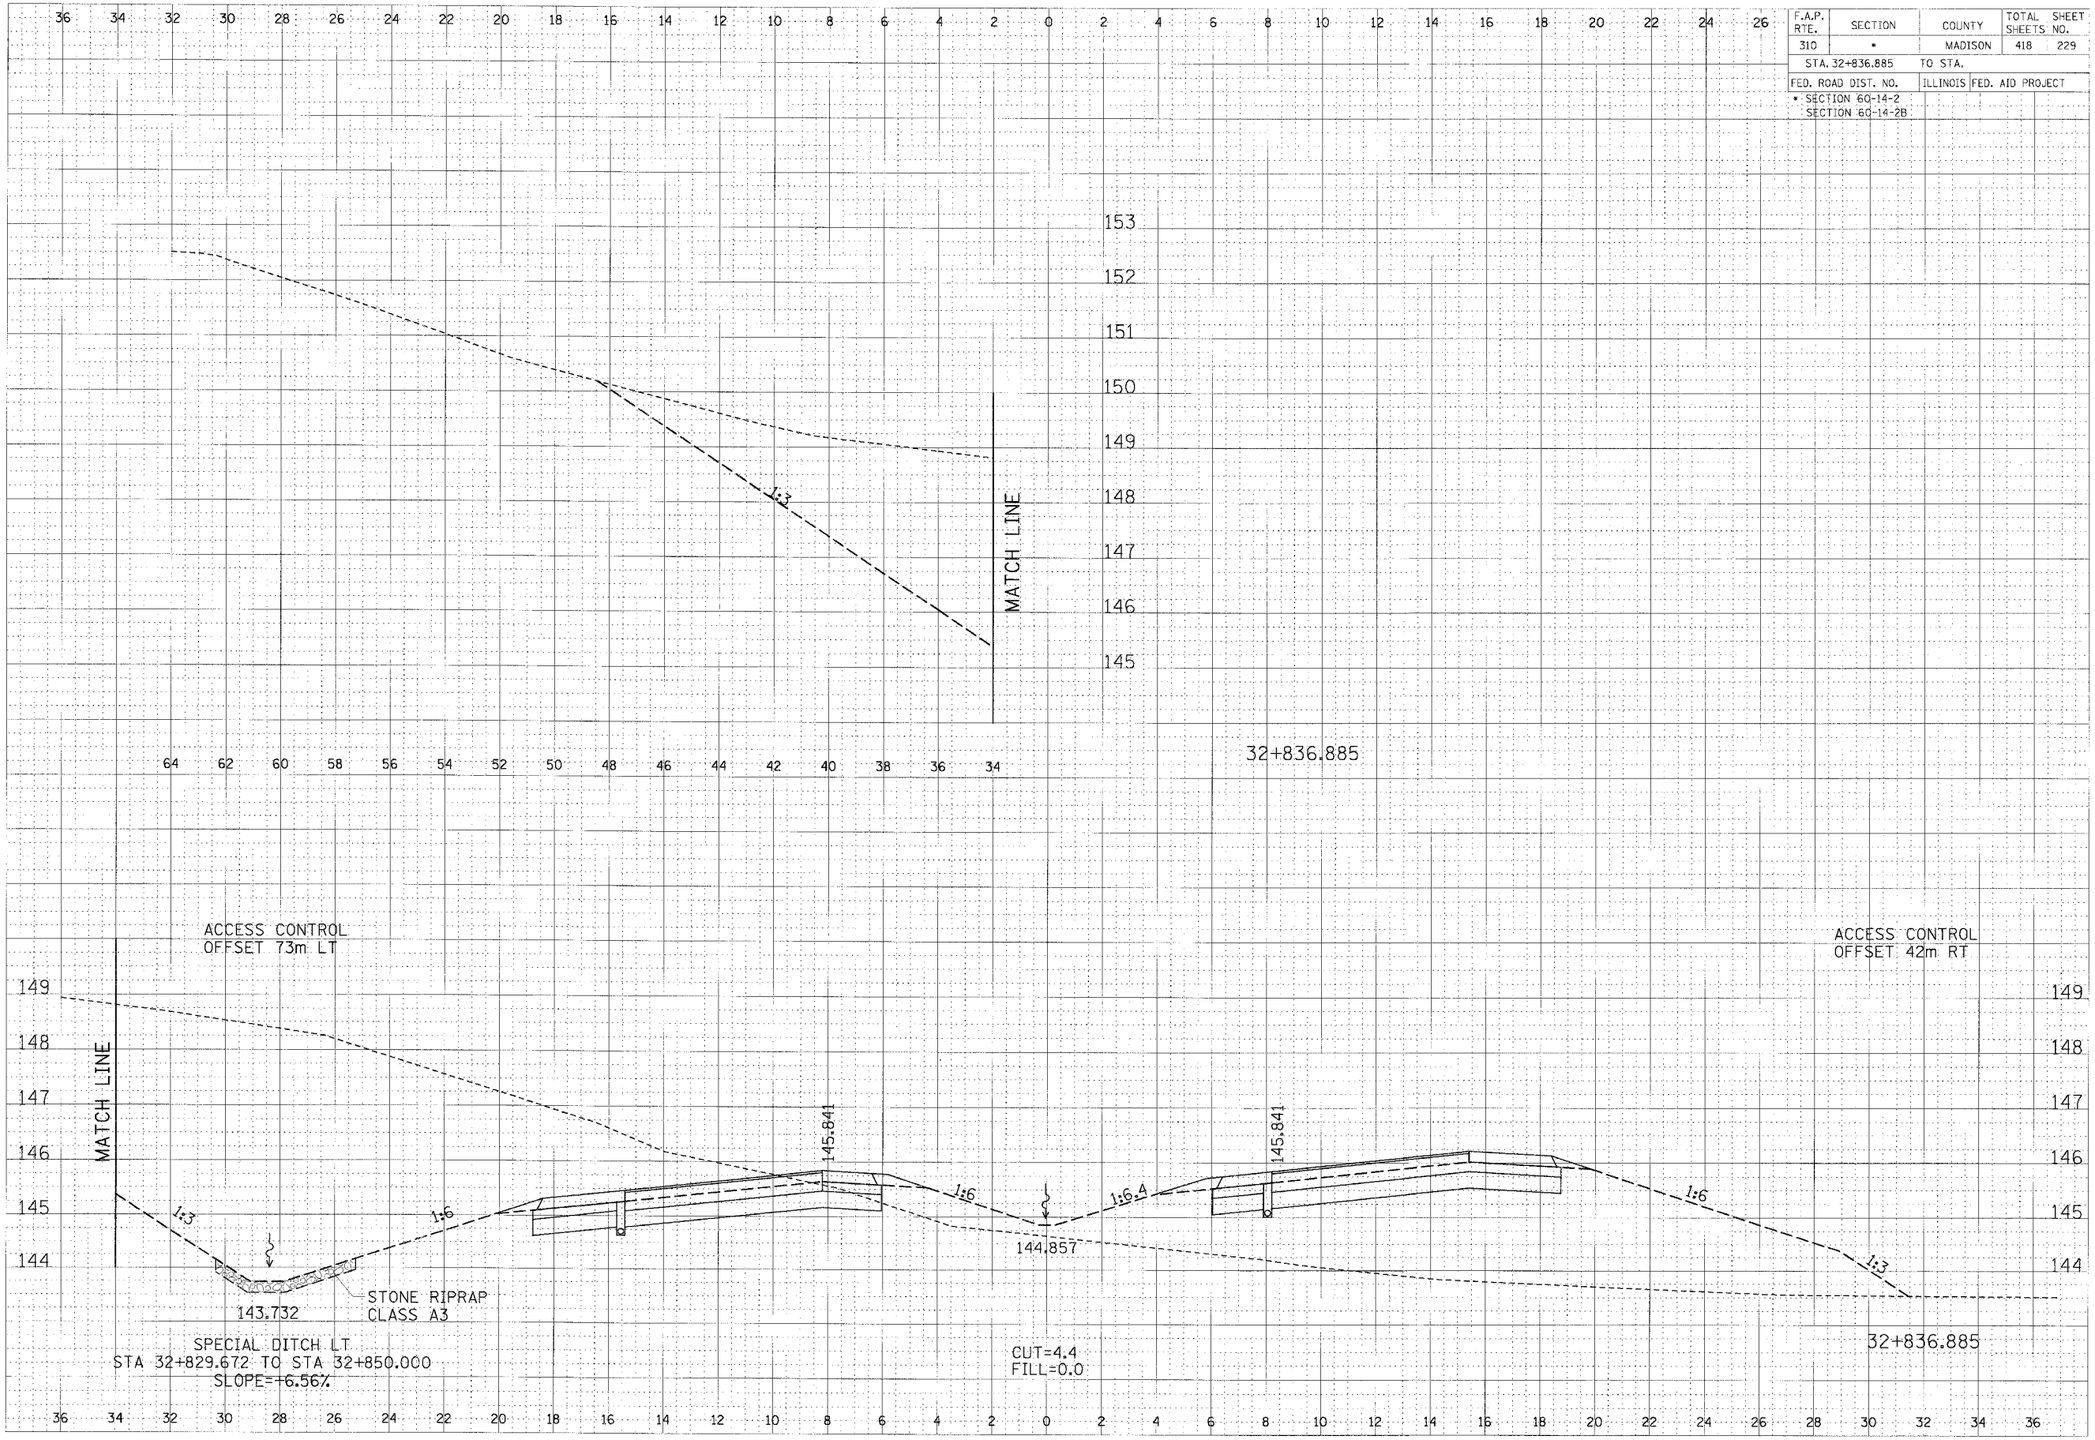

CROSS SECTION, FAP ROUTE 310, STA 32+836.885

...\cgn\Plan\signature\310_paving.dgn 1/19/2007 1:12:59 PM