F.A.P. RTE.	SECTION	COUNTY	TOTAL SHEETS	SHEET NO.
310	*	MADISON	418	248

STA. 33+050.000 TO STA.

FED. ROAD DIST. NO. | ILLINOIS FED. AID PROJECT

* SECTION 60-14-2
SECTION 60-14-2B

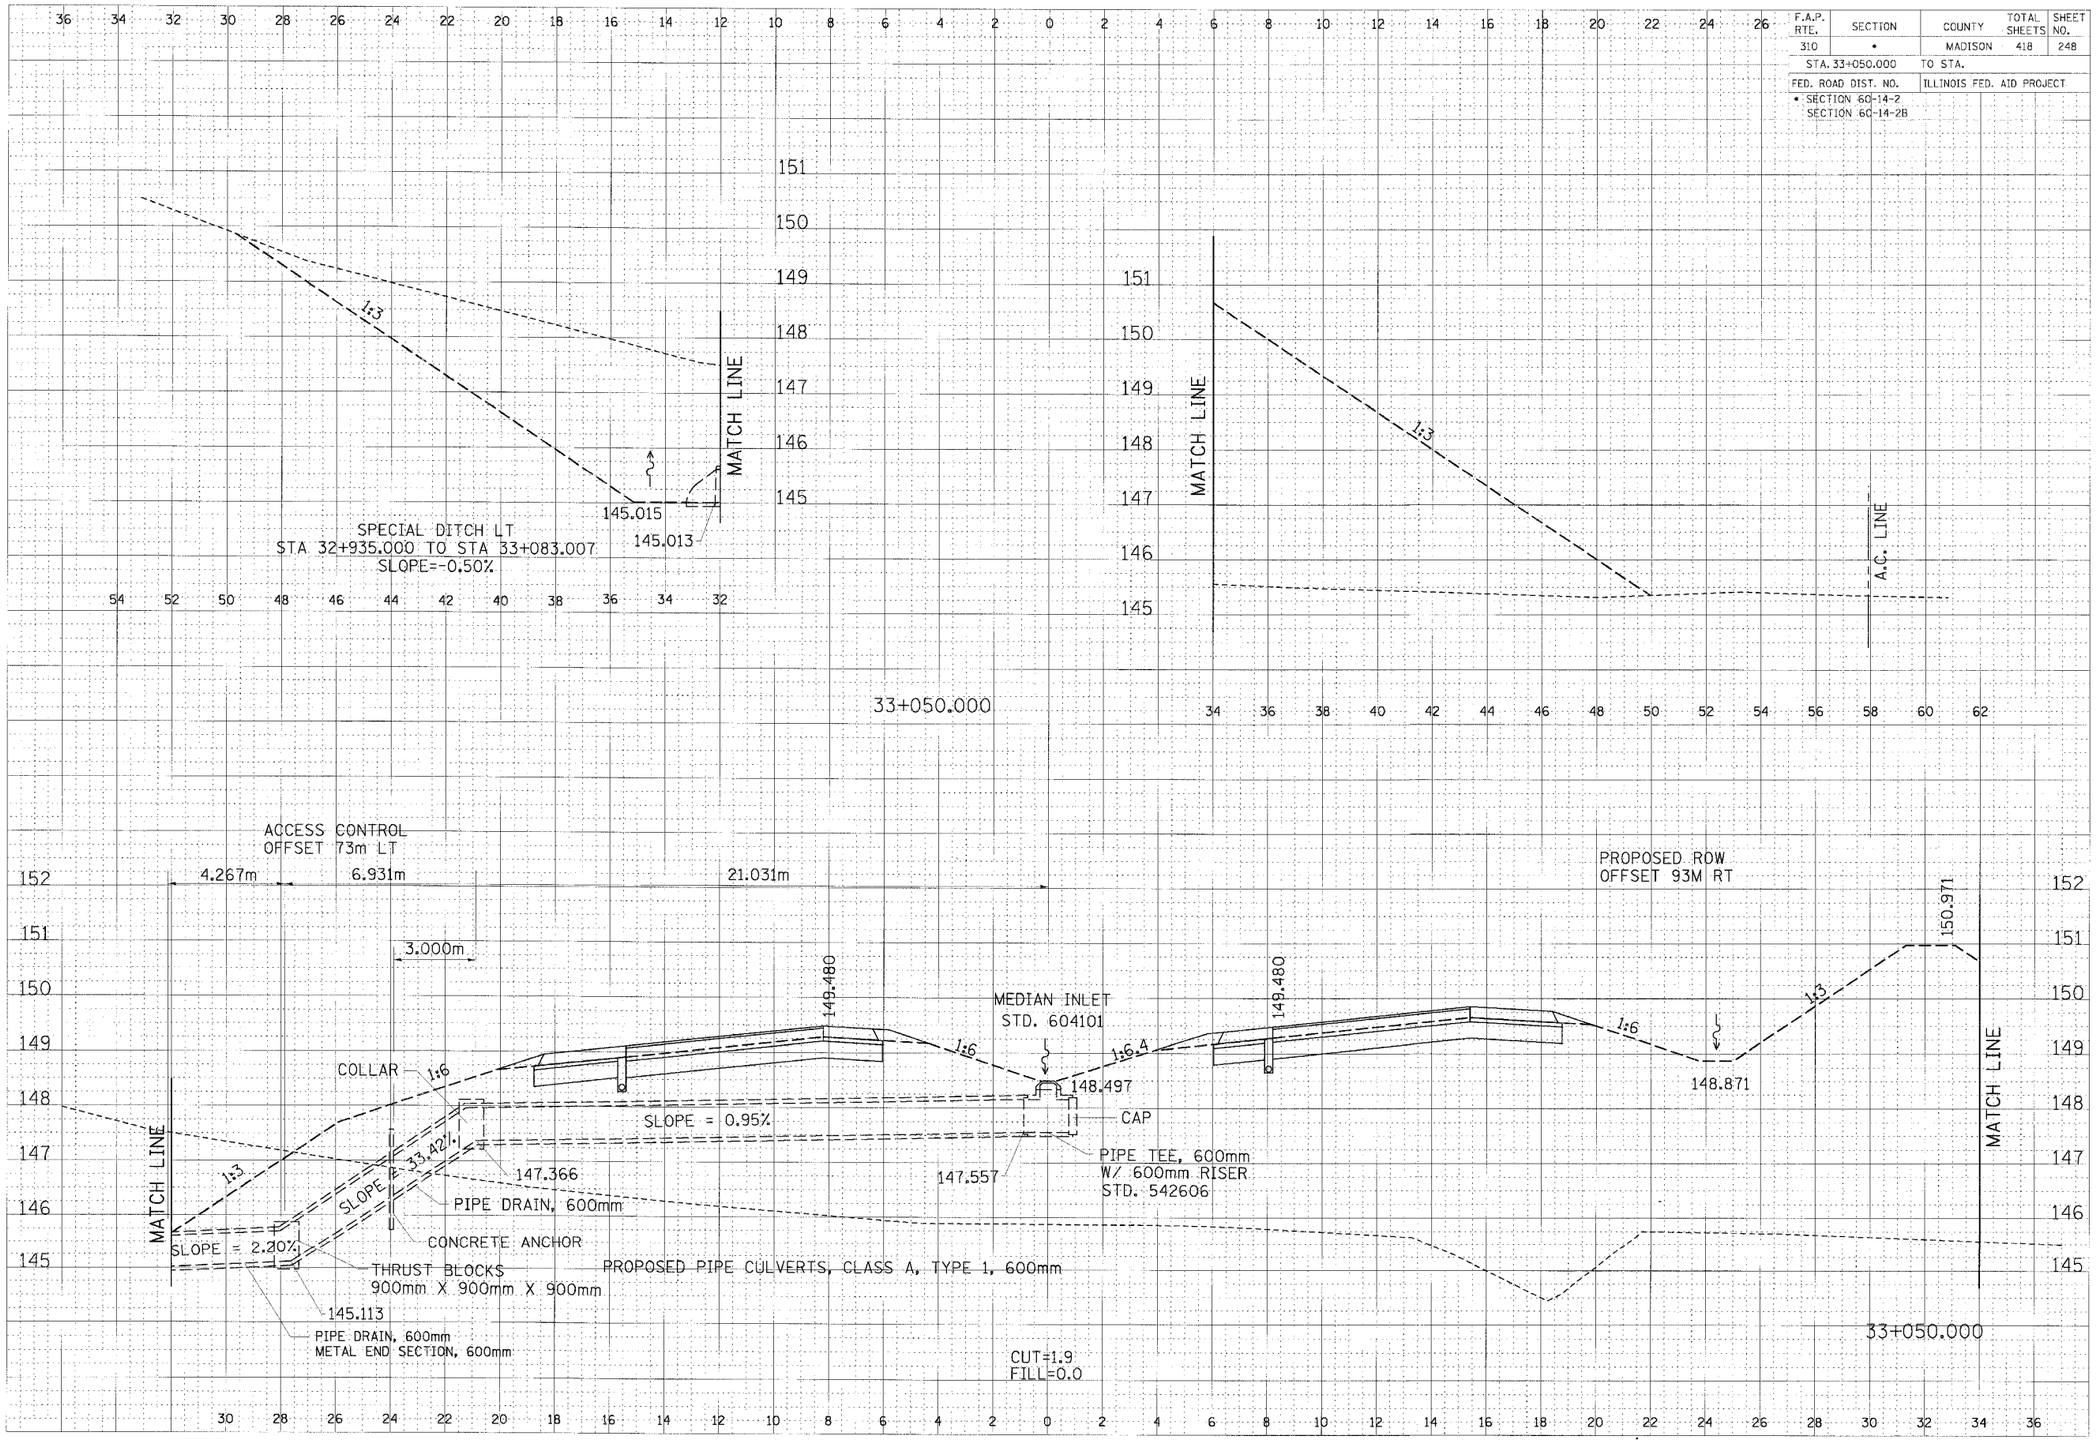

CROSS SECTION, FAP ROUTE 310, STA 33+050.000