F.A.P. RTE.	SECTION	COUNTY	TOTAL SHEET SHEETS NO.
310	*	MADISON	418 259
STA. 33+300.000		TO STA.	
FED. ROAD DIST. NO.	ILLINOIS	FED. AID PROJECT	

* SECTION 6C-14-2
SECTION 6C-14-2B

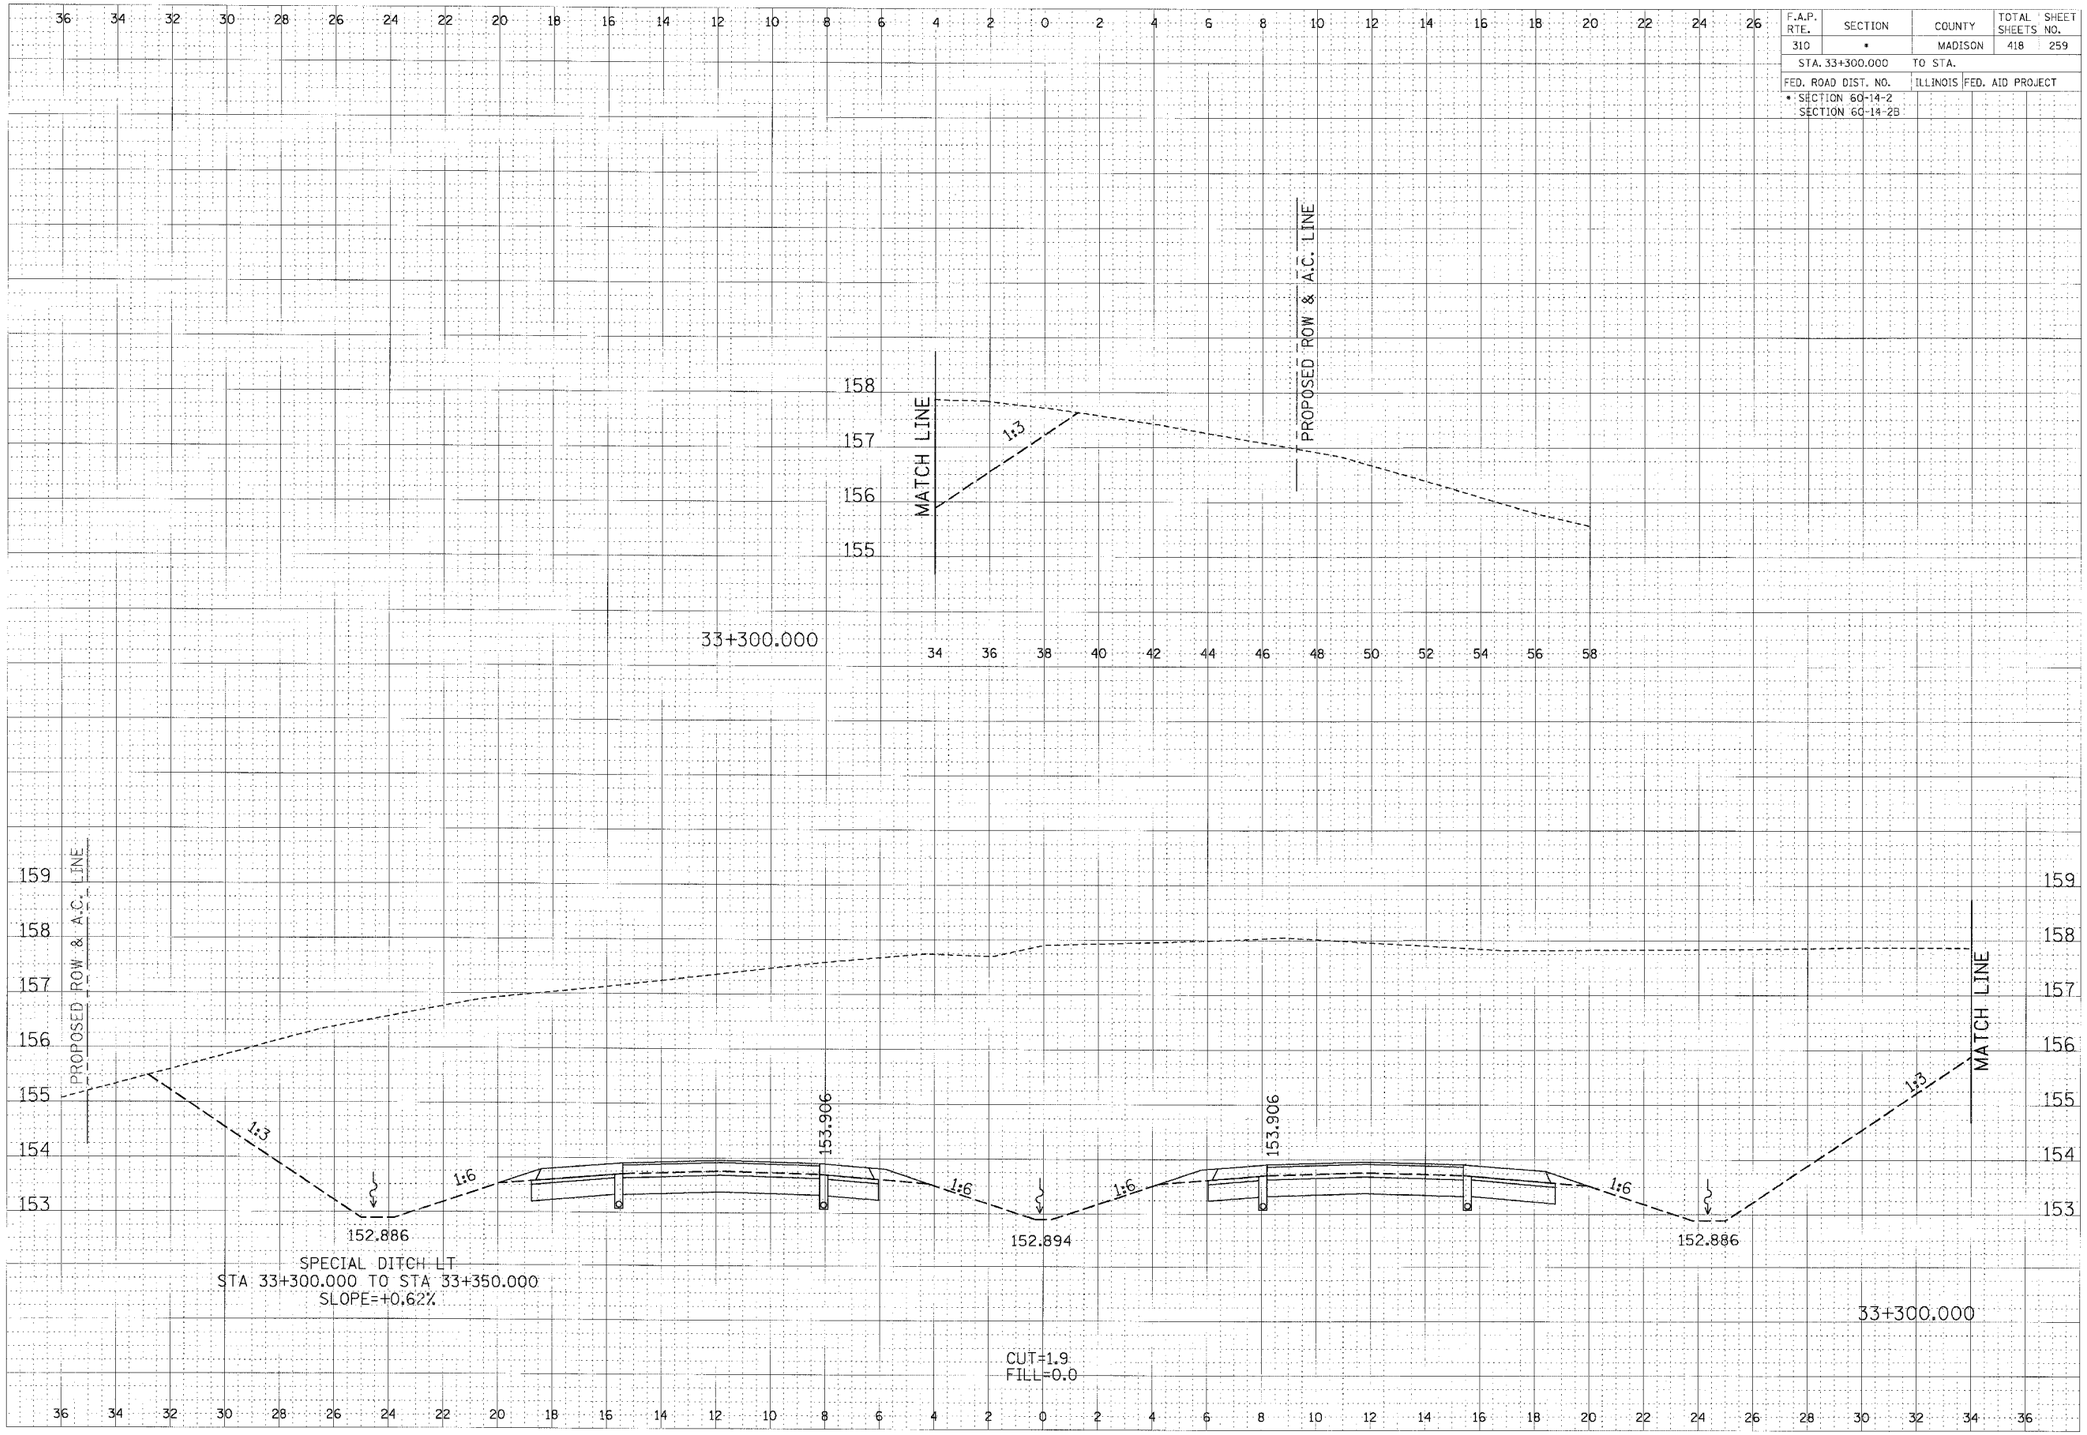

CROSS SECTION, FAP ROUTE 310, STA 33+300.000

FINAL DESIGN | SURVEYED | PLOTTED | NOTE BOOK | NOTE PAGE | AREAS | AREAS CHECKED | BY | DATE
ORIGINAL SURVEY | SURVEYED | PLOTTED | NOTE BOOK | NOTE PAGE | AREAS | AREAS CHECKED | BY | DATE

...\dgn\Drawings\sht\310_pavtrig.dgn 1/18/2017 2:15:14 PM