F.A.P. RTE.	SECTION	COUNTY	TOTAL SHEETS	SHEET NO.
310	*	MADISON	418	267
STA. 33+550.000		TO STA.		
FED. ROAD DIST. NO.		ILLINOIS	FED. AID PROJECT	
* SECTION 6C-14-2 SECTION 6C-14-2B				

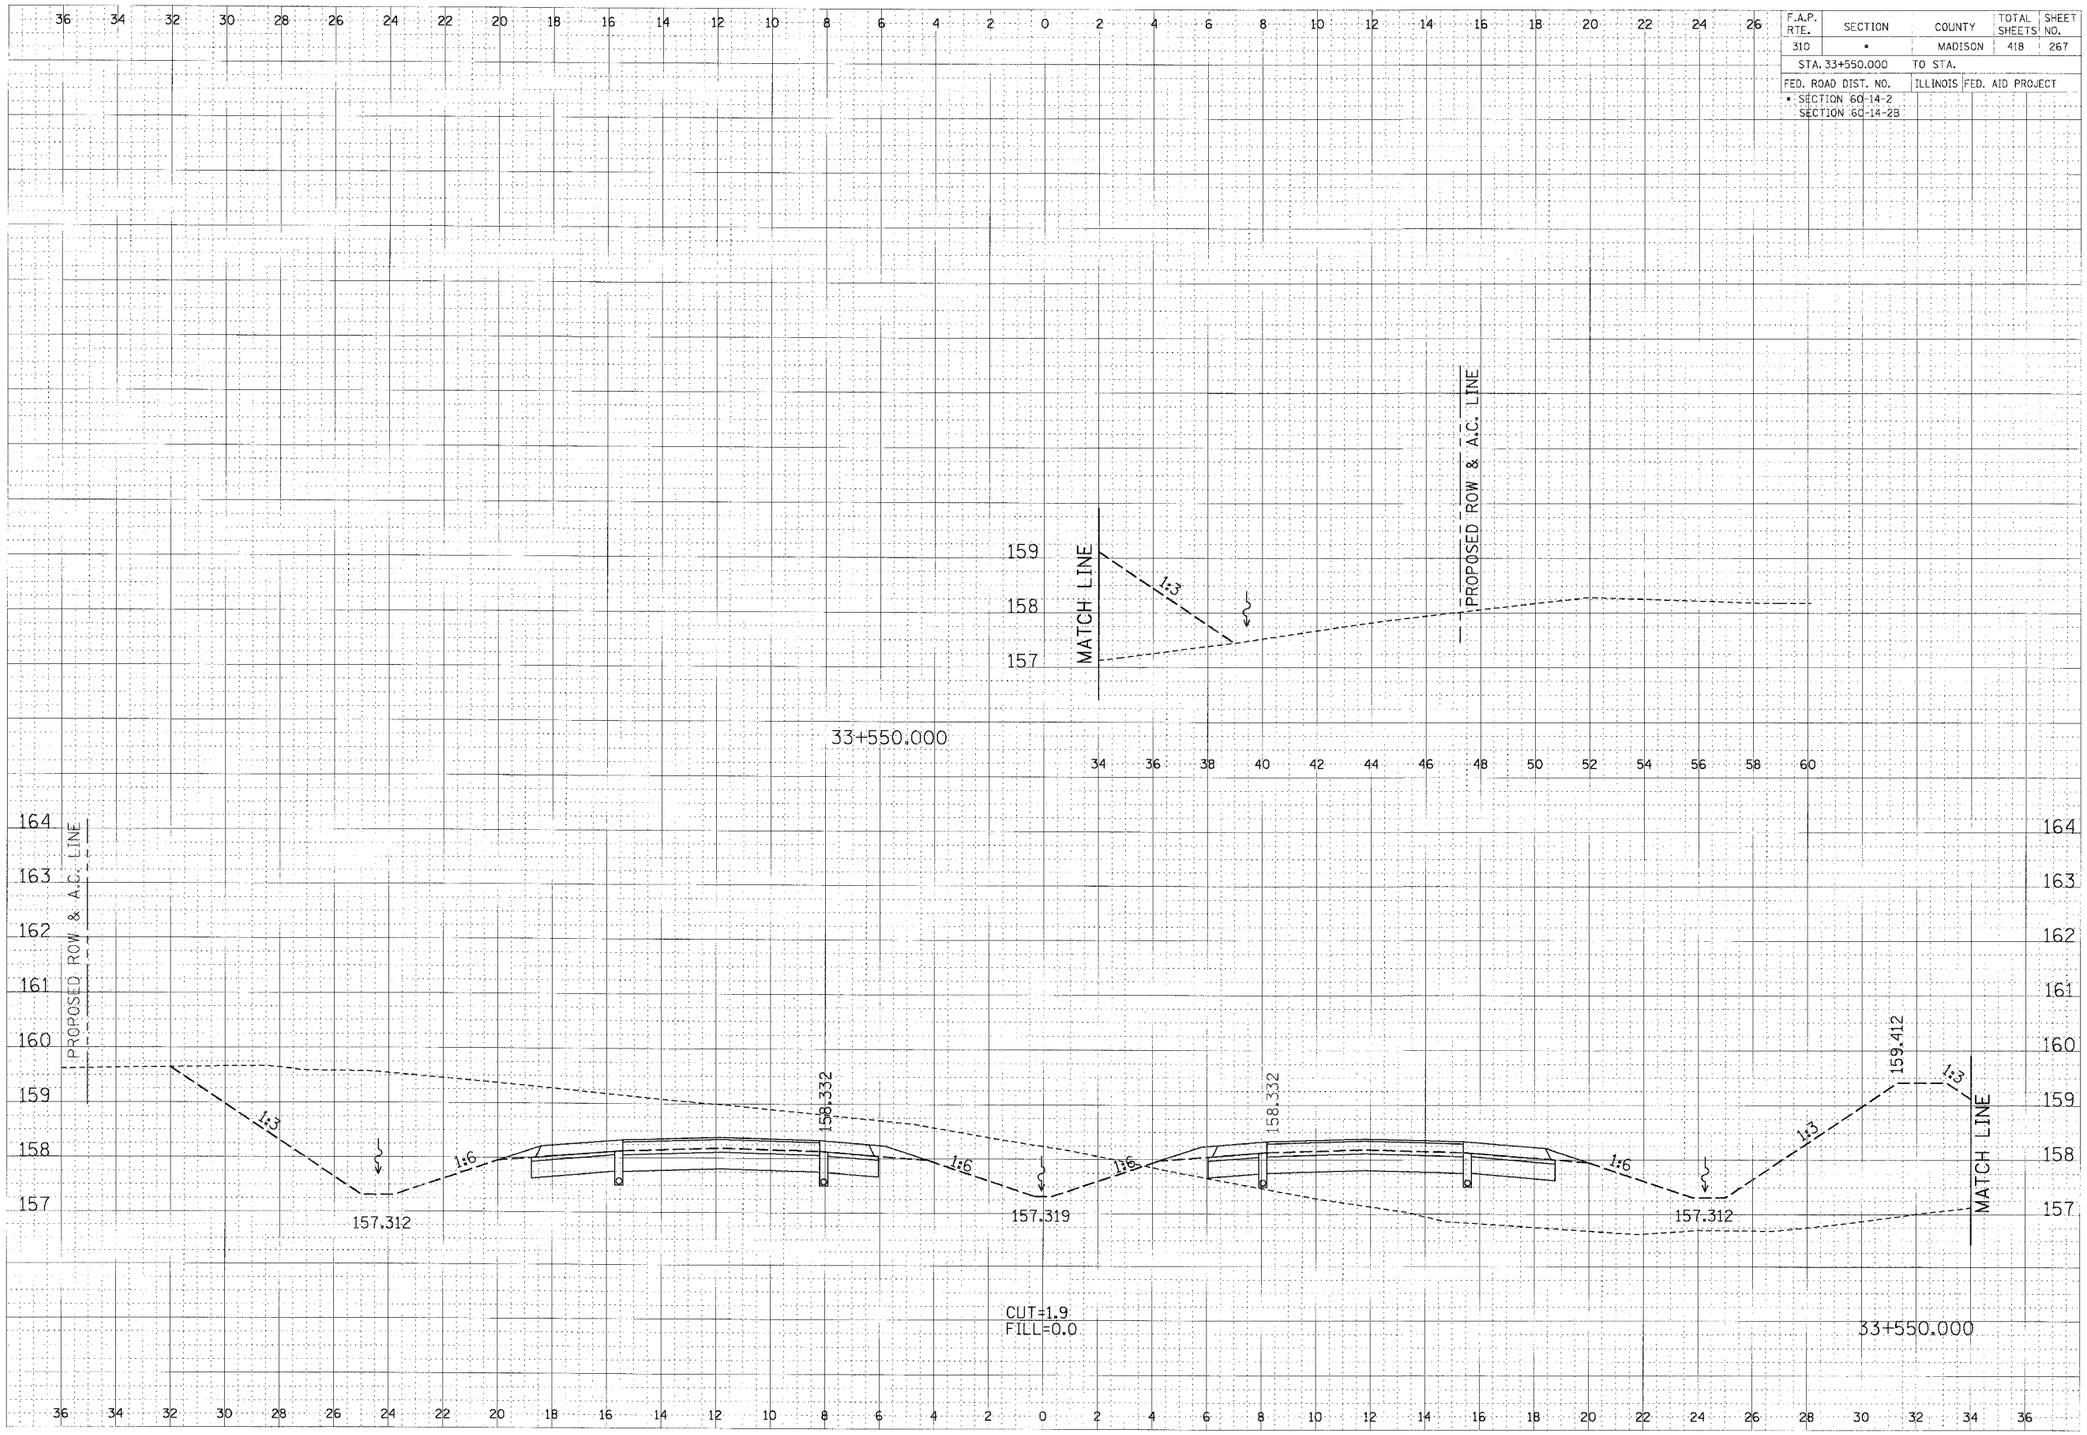

CROSS SECTION, FAP ROUTE 310, STA 33+550.000