F.A.P. RTE.	SECTION	COUNTY	TOTAL SHEETS	SHEET NO.
310	*	MADISON	418	271
STA. 33+700.000		TO STA.		
FED. ROAD DIST. NO.		ILLINOIS	FED. AID PROJECT	

* SECTION 60-14-2
SECTION 60-14-2B

FINAL SURVEYED	BY	DATE
NOTE BOOK		
NO.	AREAS CHECKED	

ORIGINAL SURVEY	BY	DATE
SURVEYED		
NOTE BOOK		
NO.	TEMP. PTS	
	AREAS CHECKED	

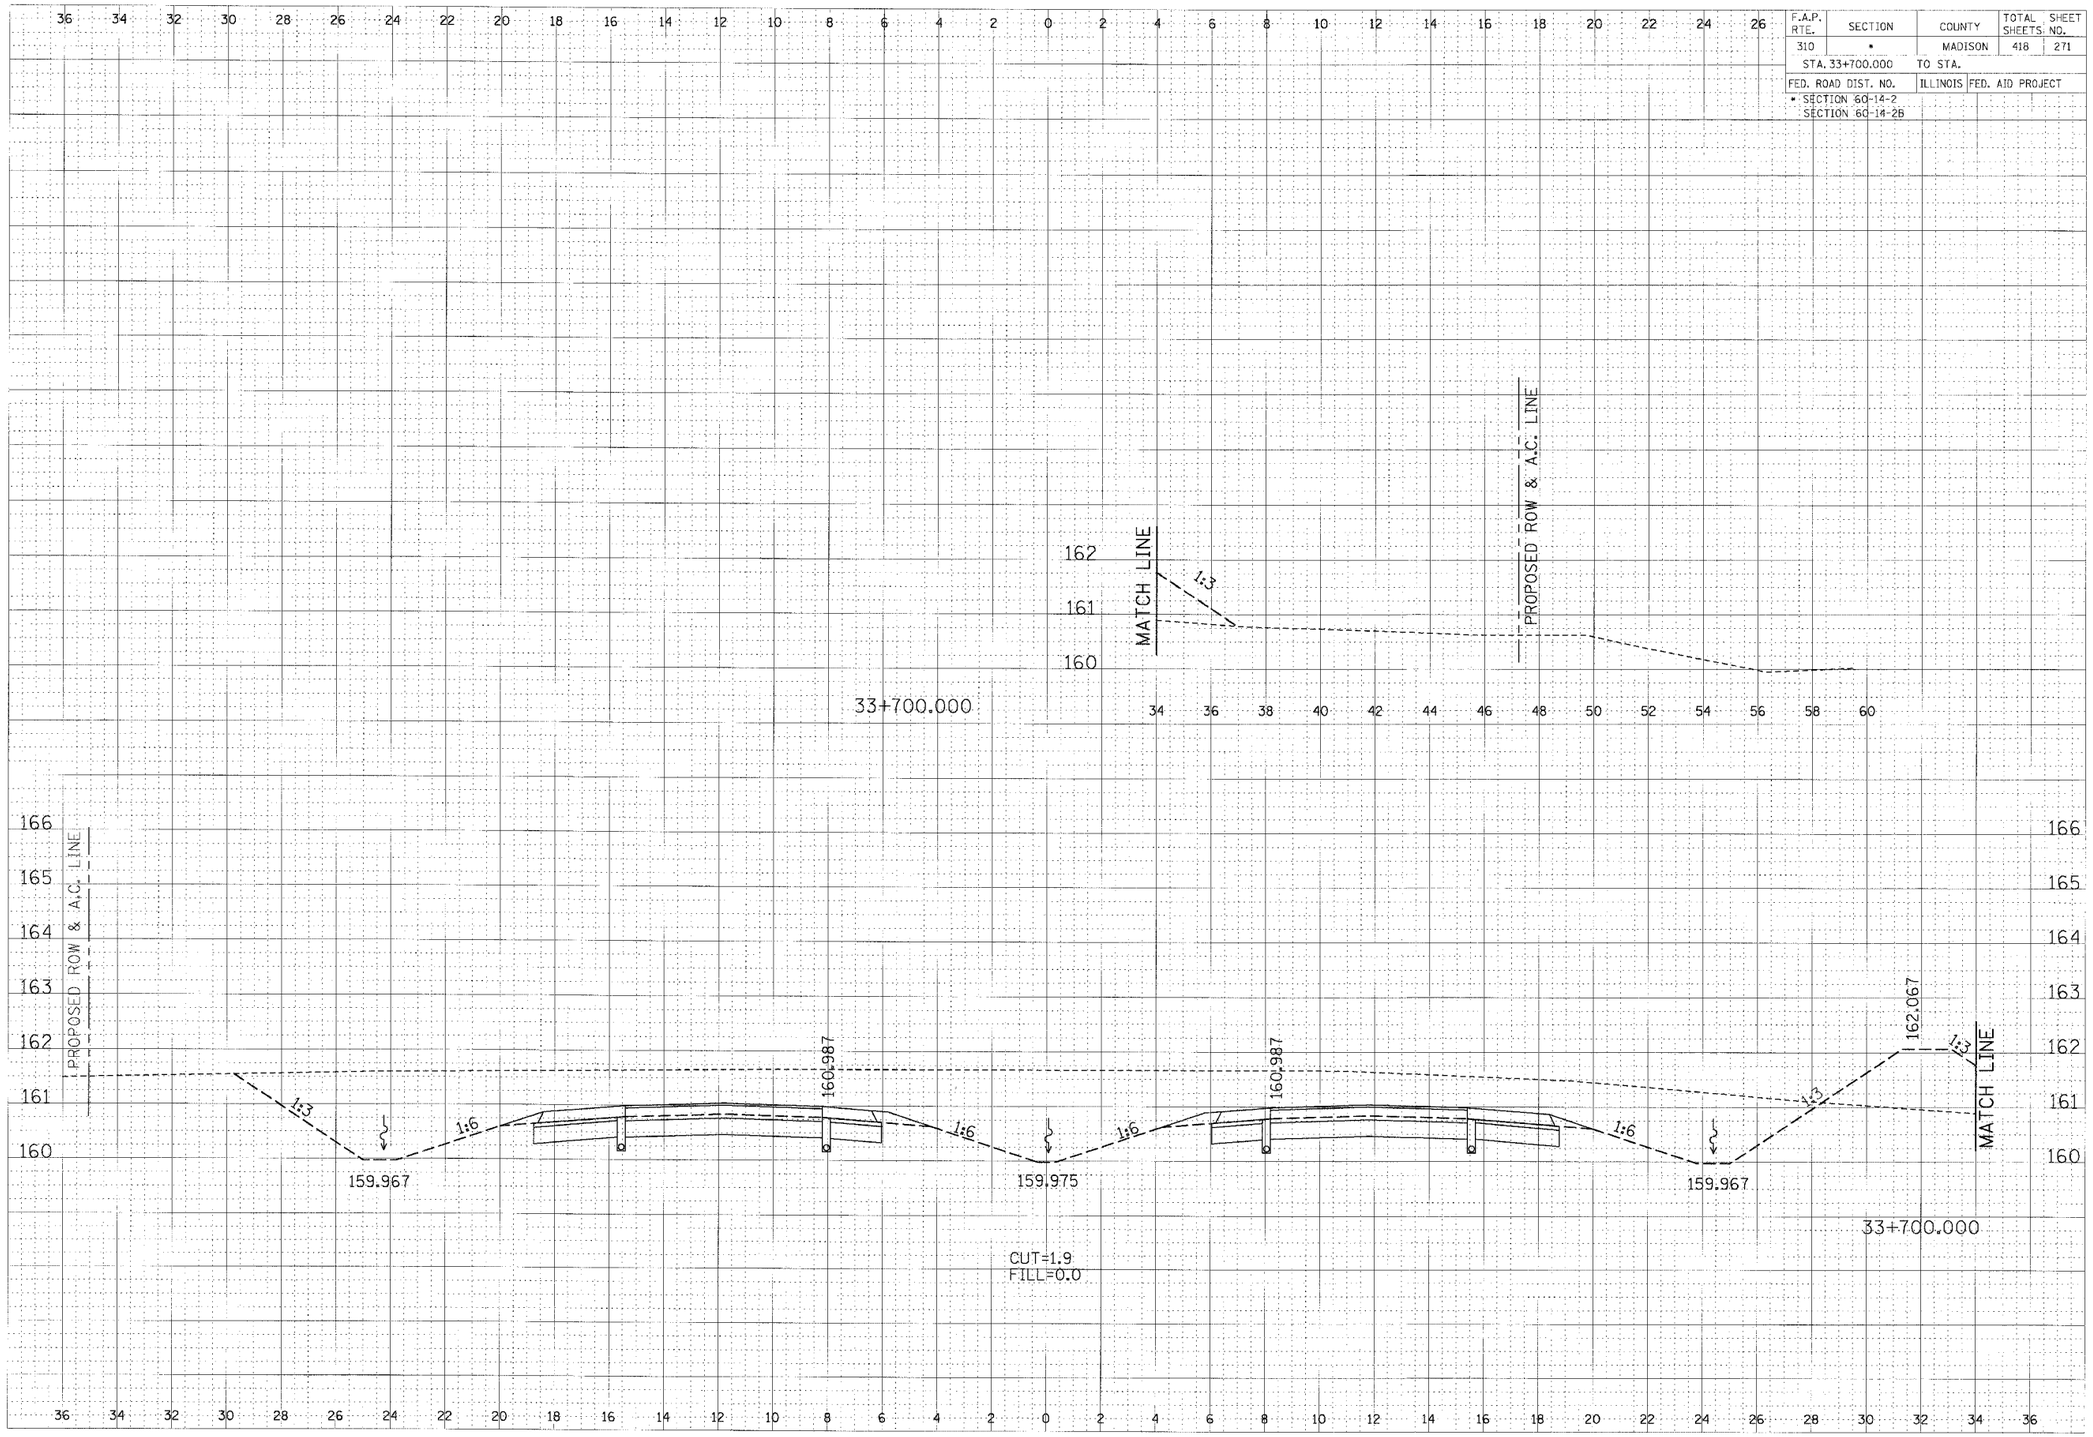

CROSS SECTION, FAP ROUTE 310, STA 33+700.000

c:\projects\xsects\310_grading.dgn 1/15/2007 2:23:37 PM