F.A.P. RTE.	SECTION	COUNTY	TOTAL SHEETS	SHEET NO.
310	*	MADISON	418	279
STA. 33+875.000		TO STA.		
FED. ROAD DIST. NO.		ILLINOIS FED. AID PROJECT		

* SECTION 60-14-2
SECTION 60-14-2B

FINAL SURVEY NOTE BOOK — DATE — BY — SURVEYED — DRAWN — TEMPLATE — AREAS CHECKED — NO. — DATE

ORIGINAL SURVEY NOTE BOOK — DATE — BY — SURVEYED — DRAWN — TEMPLATE — AREAS CHECKED — NO. — DATE

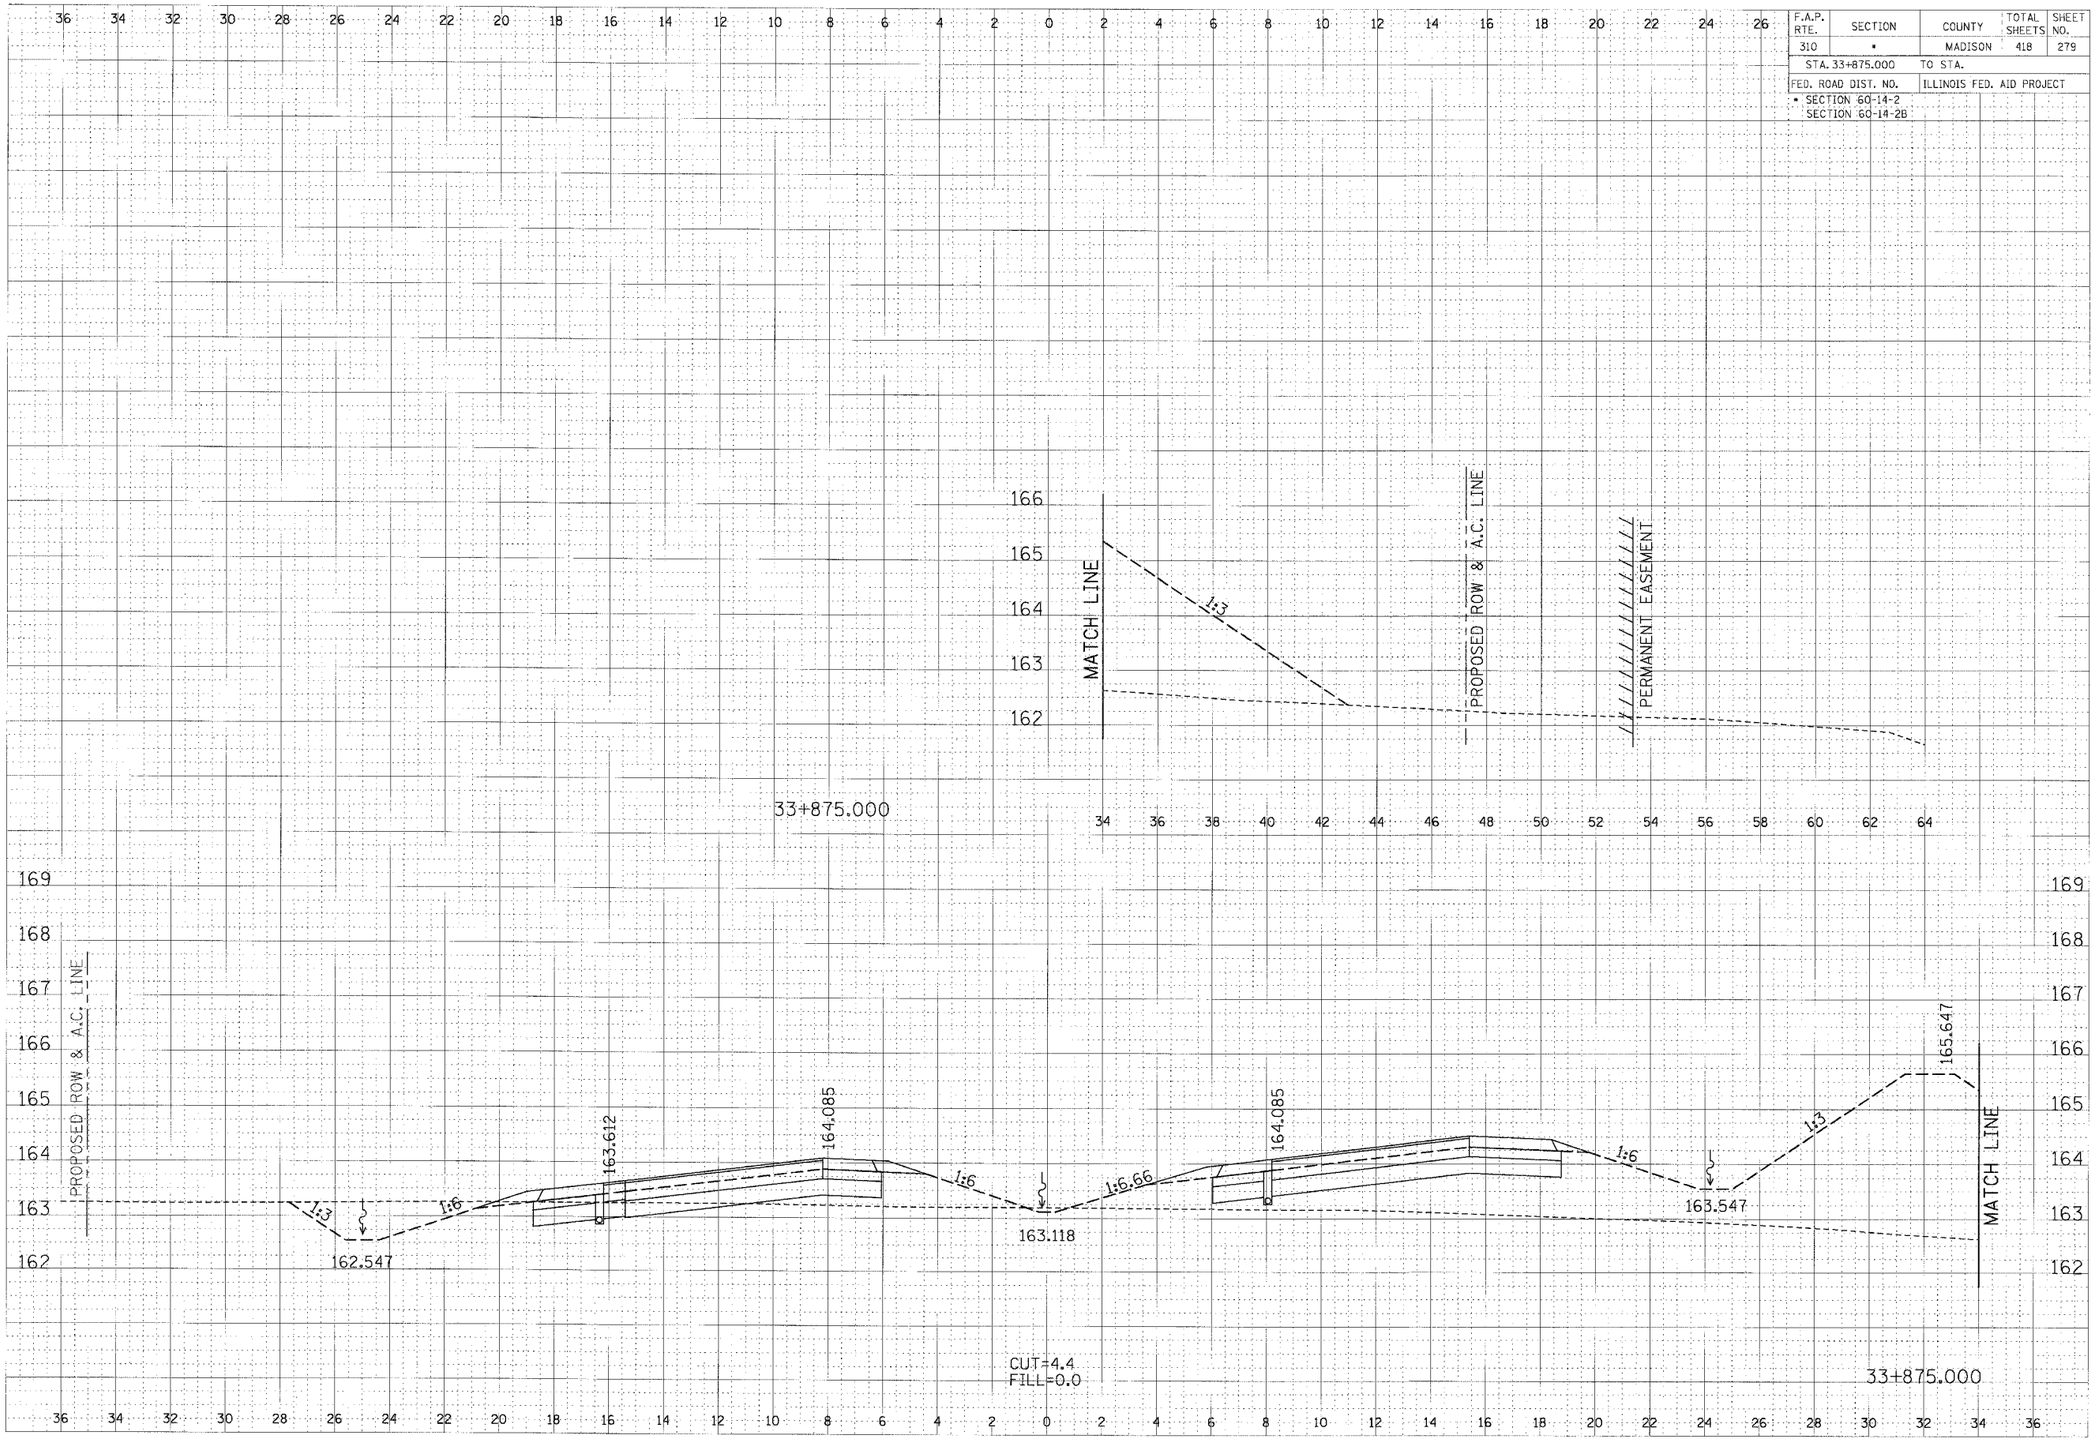

CROSS SECTION, FAP ROUTE 310, STA 33+875.000

I:\gpw\Proj\Xsects\5\pavsig.dgn 1/15/2029 2:40:56 PM