F.A.P. RTE.	SECTION	COUNTY	TOTAL SHEETS	SHEET NO.
310	•	MADISON	418	302
STA. 34+450.000		TO STA.		
FED. ROAD DIST. NO.		ILLINOIS	FED. AID PROJECT	

• SECTION 60-14-2
SECTION 60-14-2B

ORIGINAL SURVEY
FIELD SURVEY
NOTE BOOK
NO.
DRAWN BY
PLOTTED
TEMPLATE
AREAS
AREAS CHECKED
BY
DATE

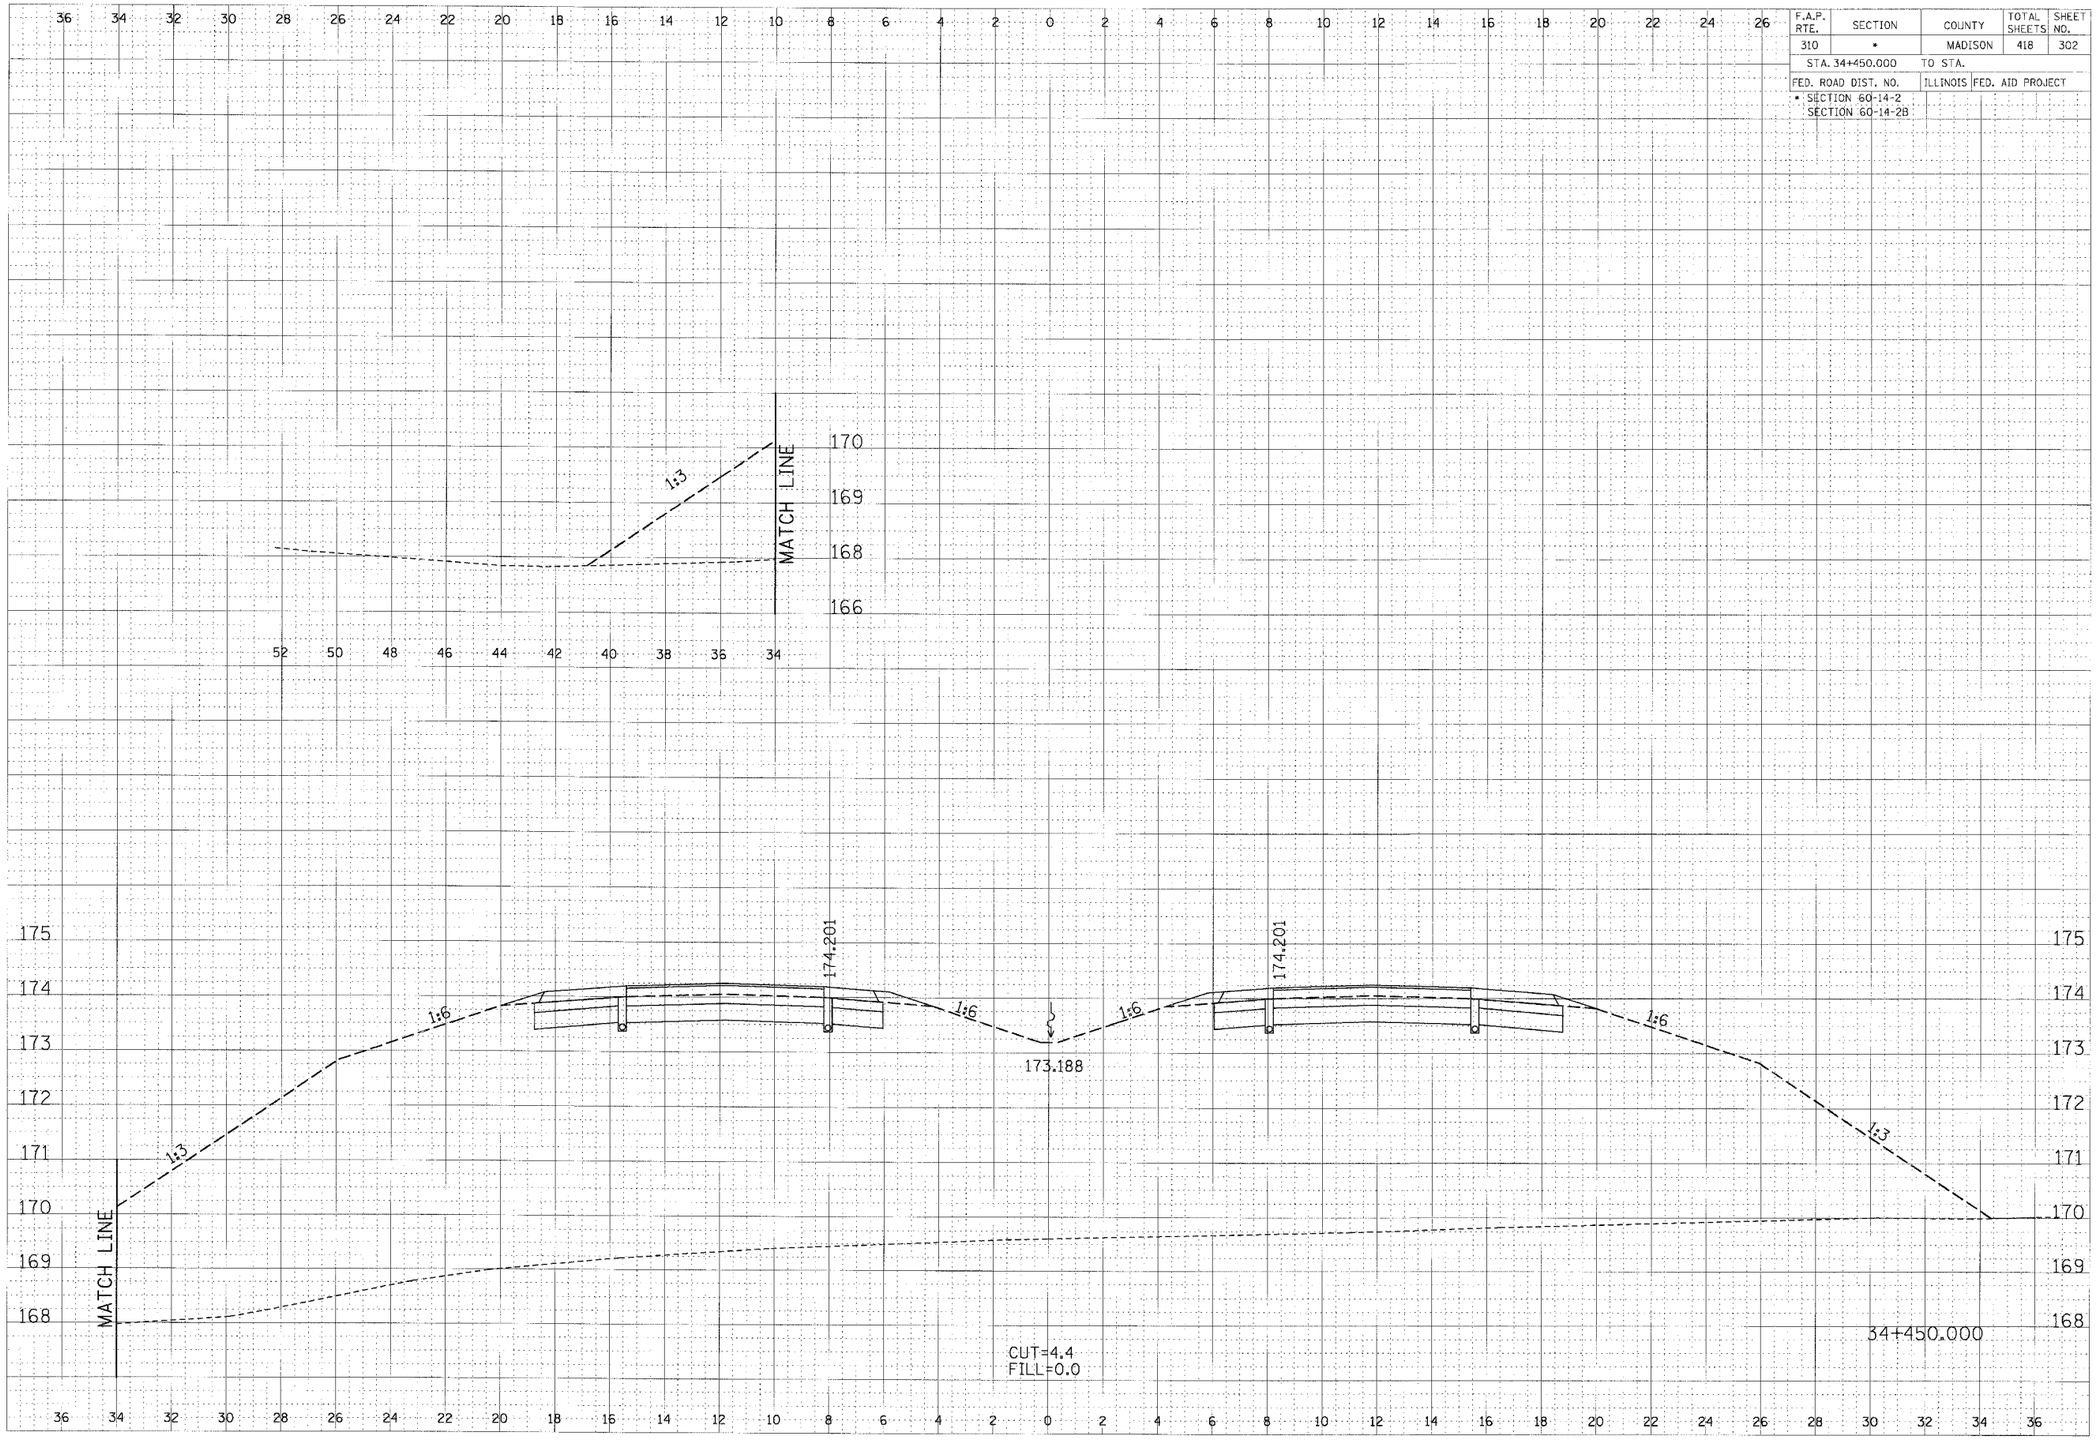

CROSS SECTION, FAP ROUTE 310, STA 34+450.000

\\dpw\Plans\sec\310_pavxsc.dgn 1/19/2007 2:10:31 PM