F.A.P. RTE.	SECTION	COUNTY	TOTAL SHEETS	SHEET NO.
310	•	MADISON	418	313
STA. 34+629.998		TO STA.		
FED. ROAD DIST. NO.		ILLINOIS	FED. AID PROJECT	

• SECTION 60-14-2
SECTION 60-14-2B

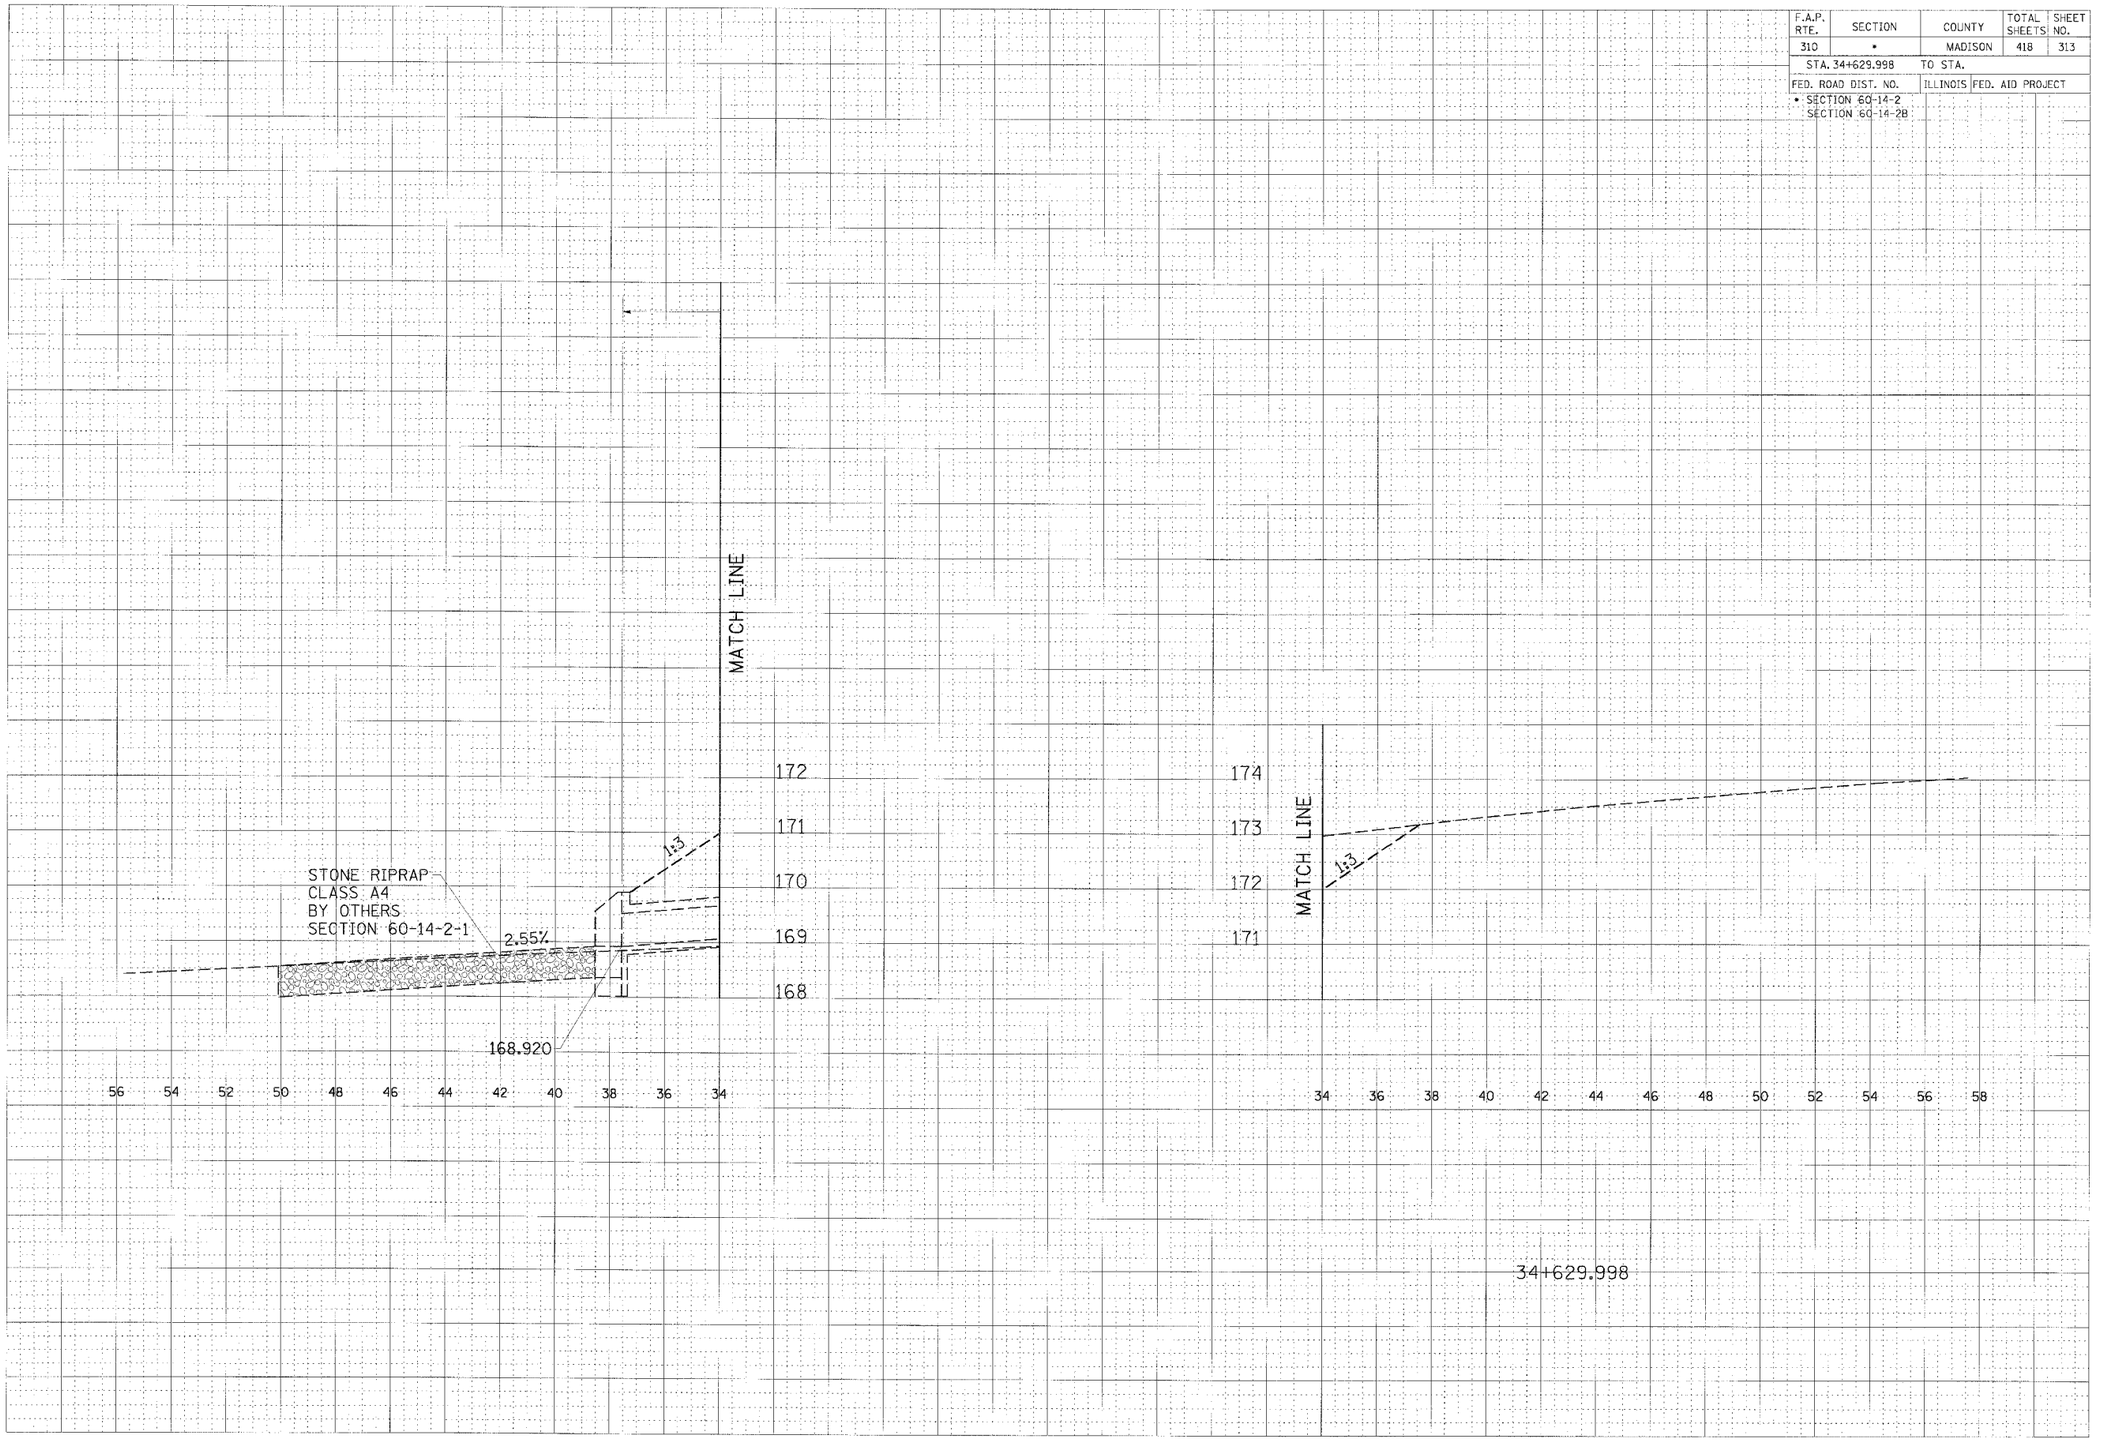

CROSS SECTION, FAP ROUTE 310, STA 34+629.998

FINAL SURVEY NOTE BOOK
SURVEYED BY
PLOTTED
TEMPLATE
APPROVED
AREAS CHECKED
DATE

ORIGINAL SURVEY NOTE BOOK
SUBMITTED BY
PLOTTED
TEMPLATE
APPROVED
AREAS CHECKED
DATE

\\plan1\Parks\ssc\310_pxsrtsp.dgn 1/15/2007 2:49:55 PM