F.A.P. RTE.	SECTION	COUNTY	TOTAL SHEET SHEETS NO.
310	*	MADISON	418 327
STA. 35+025.000	TO STA.		
FED. ROAD DIST. NO.	ILLINOIS	FED. AID PROJECT	

* SECTION 6Q-14-2
SECTION 6C-14-2B

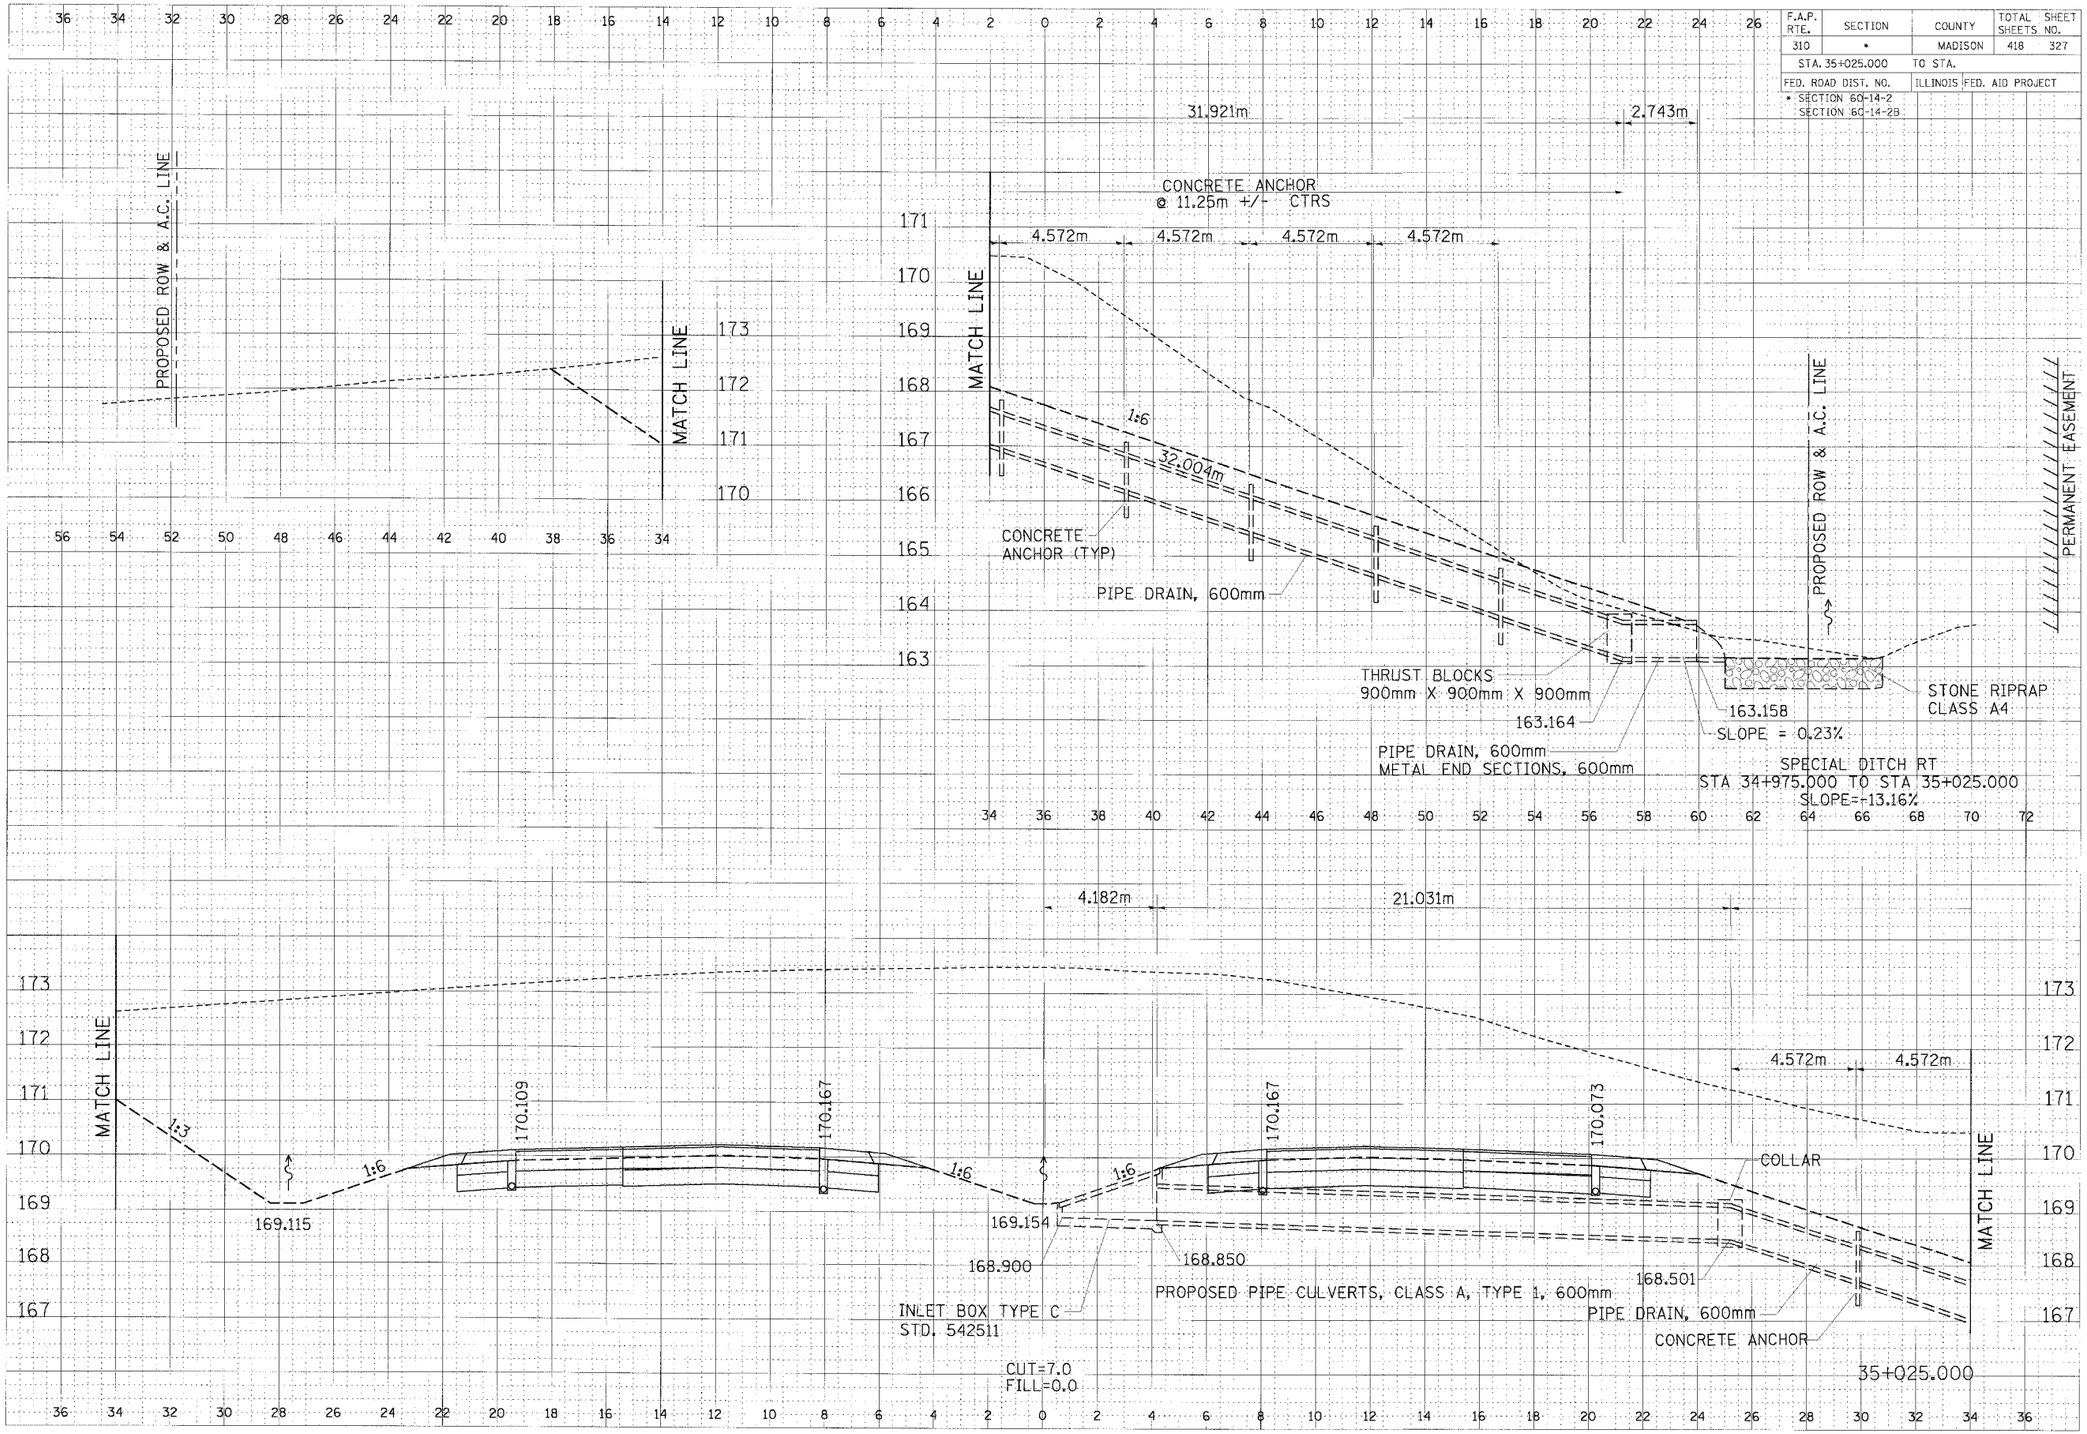

CROSS SECTION, FAP ROUTE 310, STA 35+025.000