F.A.P. RTE.	SECTION	COUNTY	TOTAL SHEETS	SHEET NO.
310	*	MADISON	418	337
STA. 35+175.000	TO STA.			
FED. ROAD DIST. NO.	ILLINOIS	FED. AID PROJECT		
* SECTION 60-14-2 SECTION 60-14-2B				

FINAL SURVEY NOTE BOOK

SHRINKAGE PLOTTED FROM FIELD AREAS AREAS CHECKED

DRAWN BY
SURVEYED BY
PLOTTED BY
NOTE BOOK
PAGE NO.

DATE

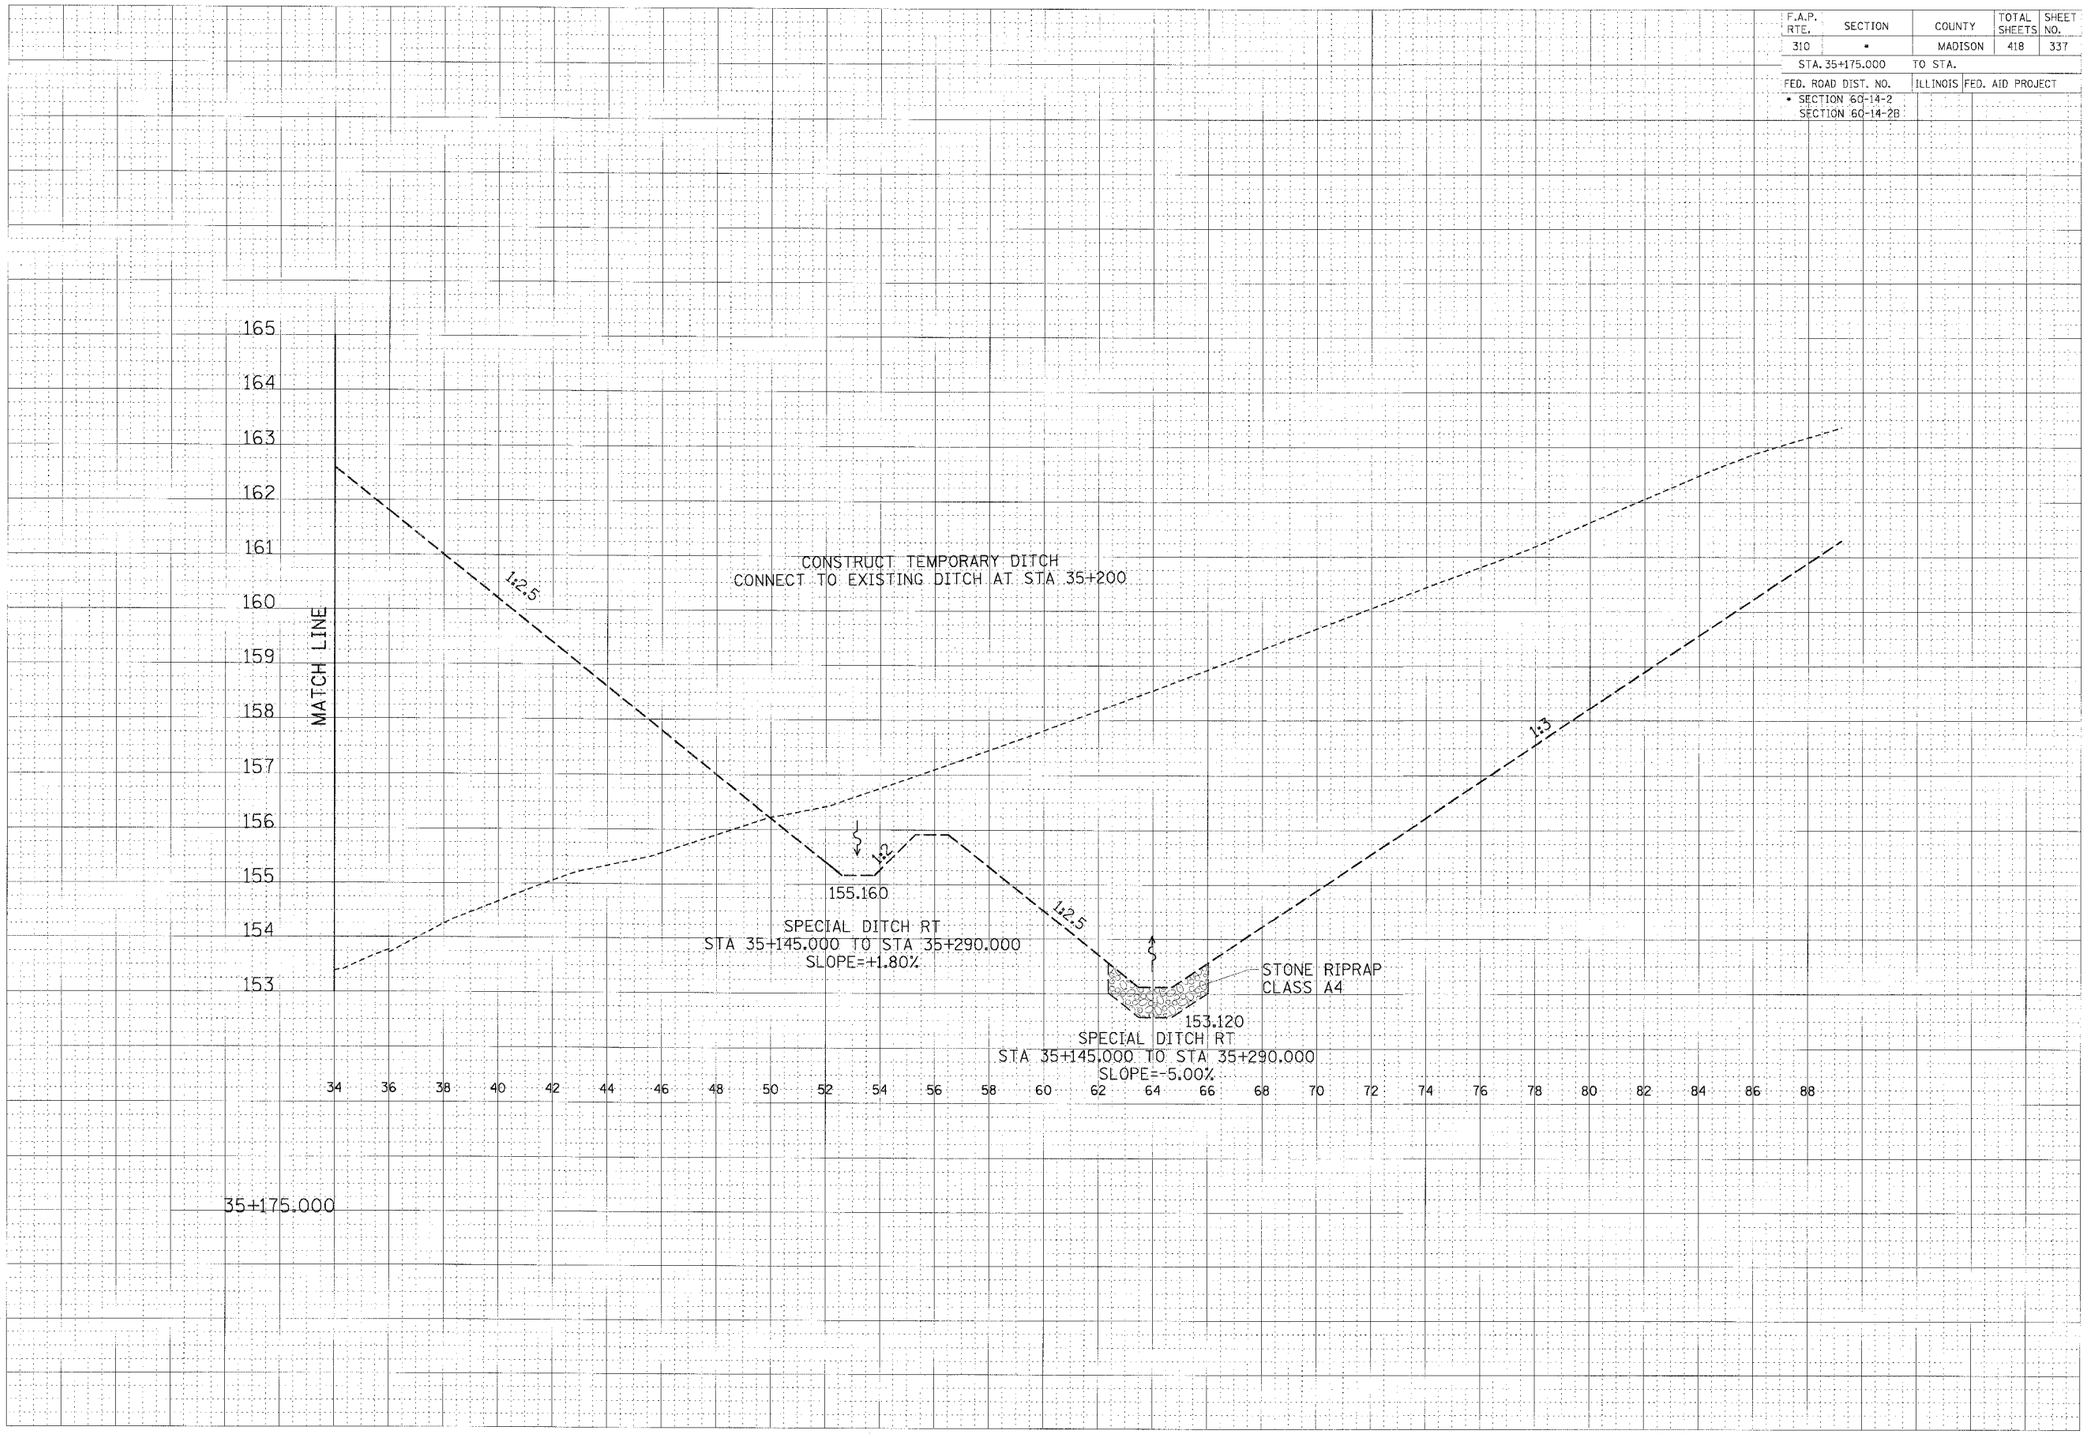

CROSS SECTION, FAP ROUTE 310, STA 35+175.000

Idgn\Plan Sheets\DETAILS\Typ Sht.dgn 1/25/2017 3:03:17 PM