F.A.P. RTE.	SECTION	COUNTY	TOTAL SHEETS	SHEET NO.
310	*	MADISON	418	360
STA. 1+150.000		TO STA. 1+175.000		
FED. ROAD DIST. NO.		ILLINOIS	FED. AID PROJECT	

* SECTION 60-14-2
& 60-14-2B
CONTRACT NO. 76986

ORIGINAL SURVEY	FINAL SURVEY
SURVEYED	SURVEYED
PLOTTED	PLOTTED
TRACED	TRACED
NOTE BOOK	NOTE BOOK
AREAS	AREAS
LENGTHS	LENGTHS
CHECKED	CHECKED
BY	BY
DATE	DATE
NO.	NO.

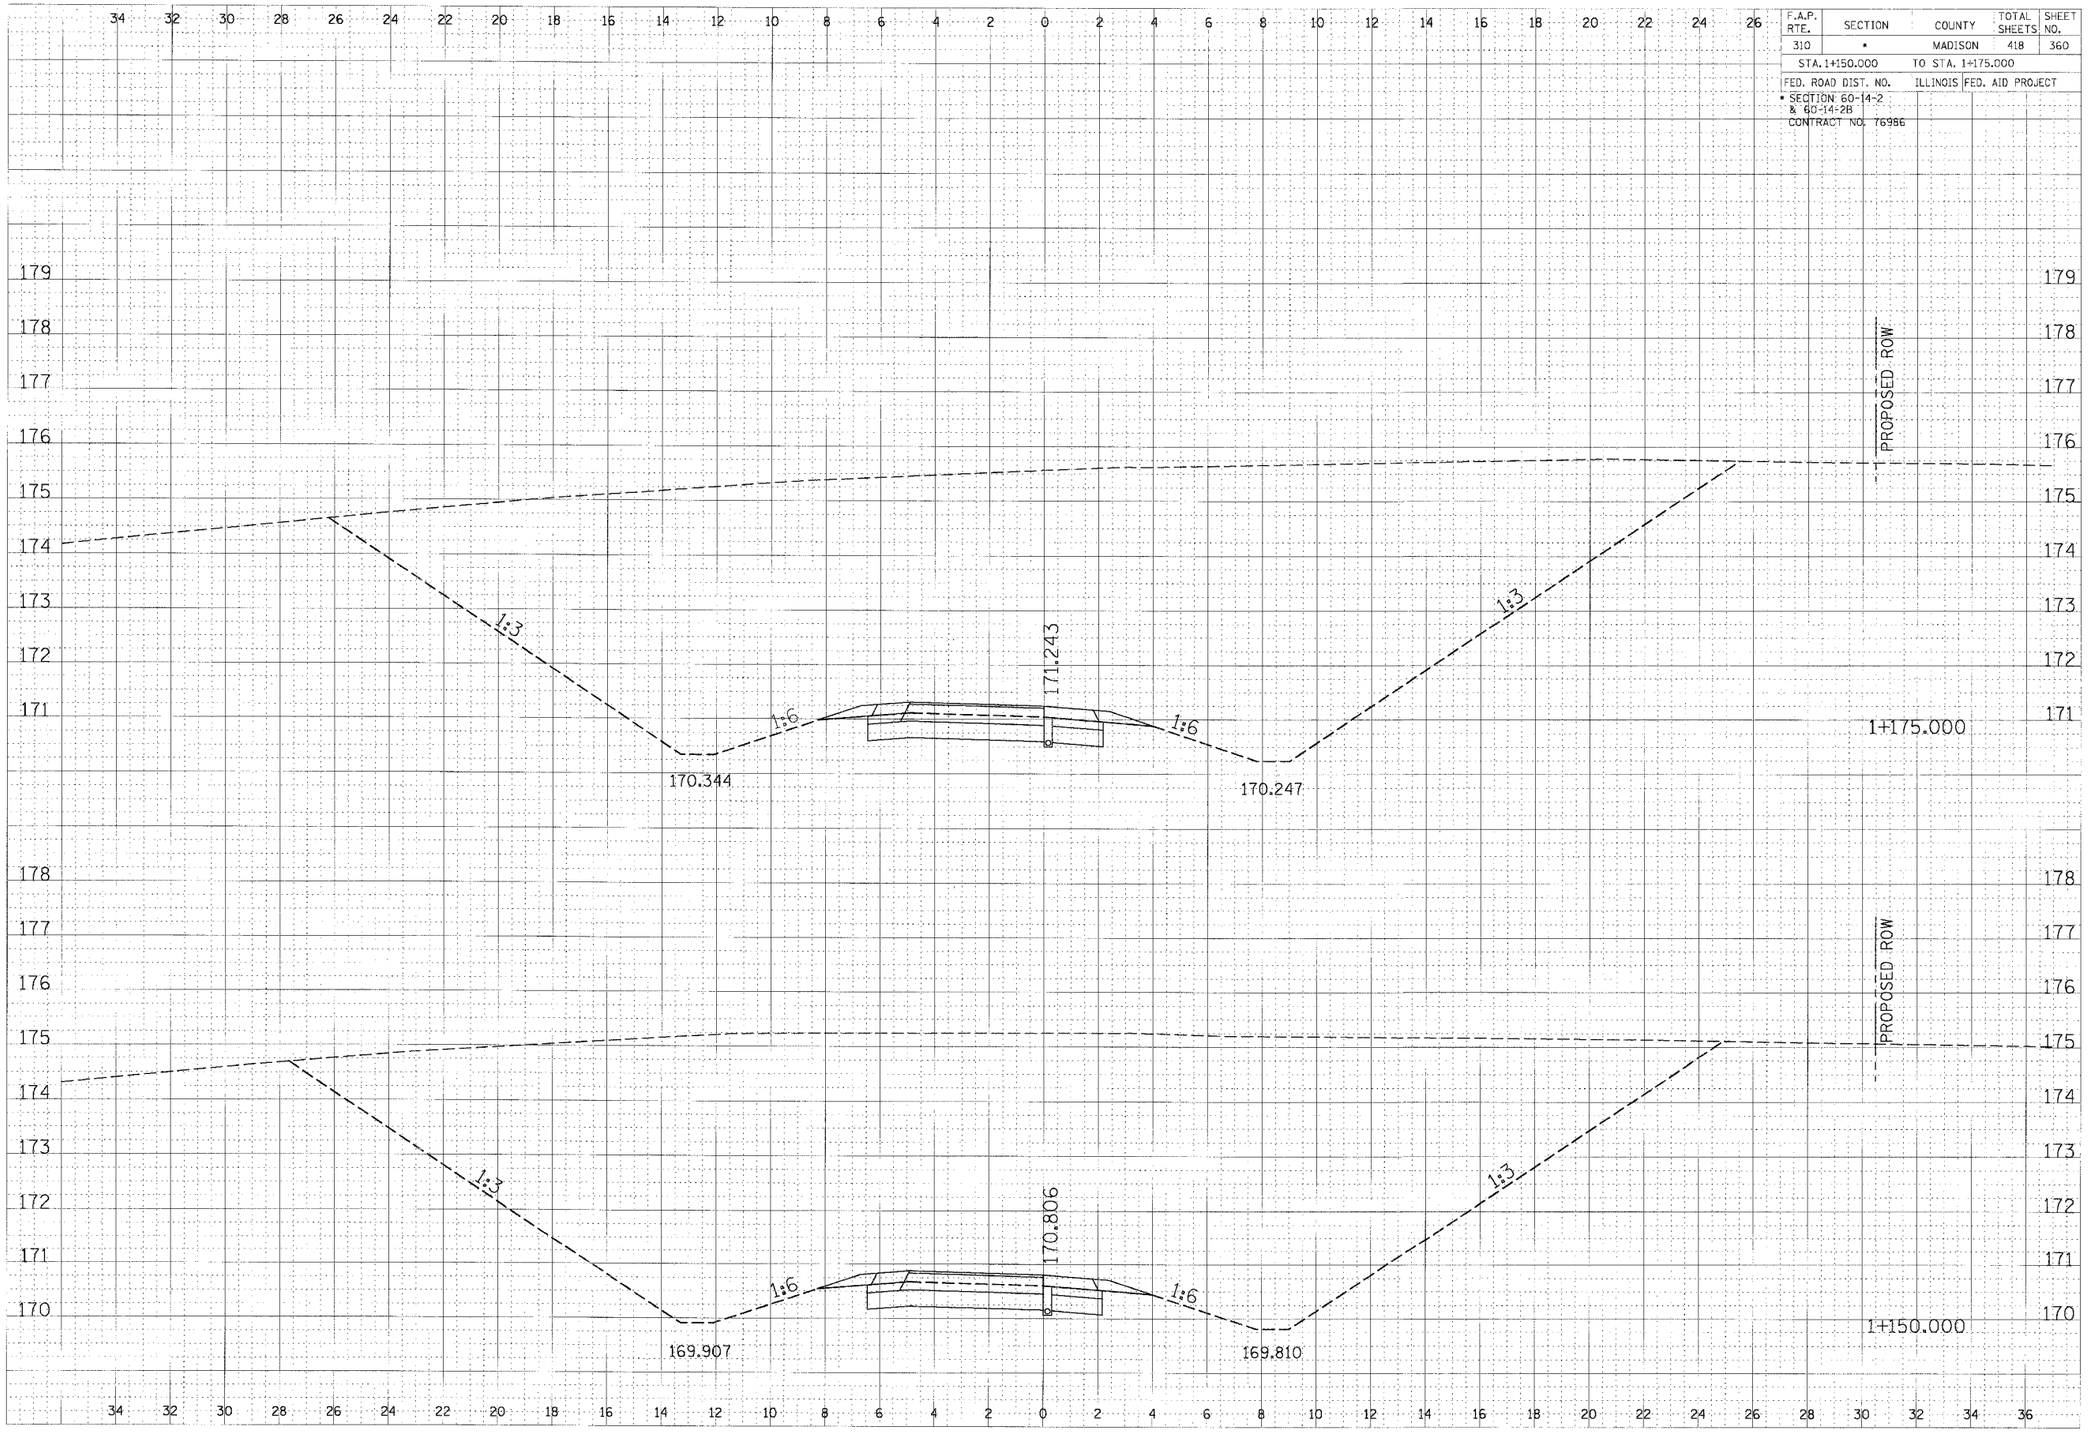

RAMP 3 CROSS SECTION, STA 1+150.000 TO STA 1+175.000

M:\82\82-14-2\structure\section\dgn\section_ramp3.dgn 11/6/2020 3:27:26 PM