F.A.P. RTE.	SECTION	COUNTY	TOTAL SHEETS	SHEET NO.
310	*	MADISON	418	368

STA. 1+375.000 TO STA. 1+425.000

FED. ROAD DIST. NO. | ILLINOIS | FED. AID PROJECT

* SECTION 60-14-2 & 60-14-28
CONTRACT NO. 76986

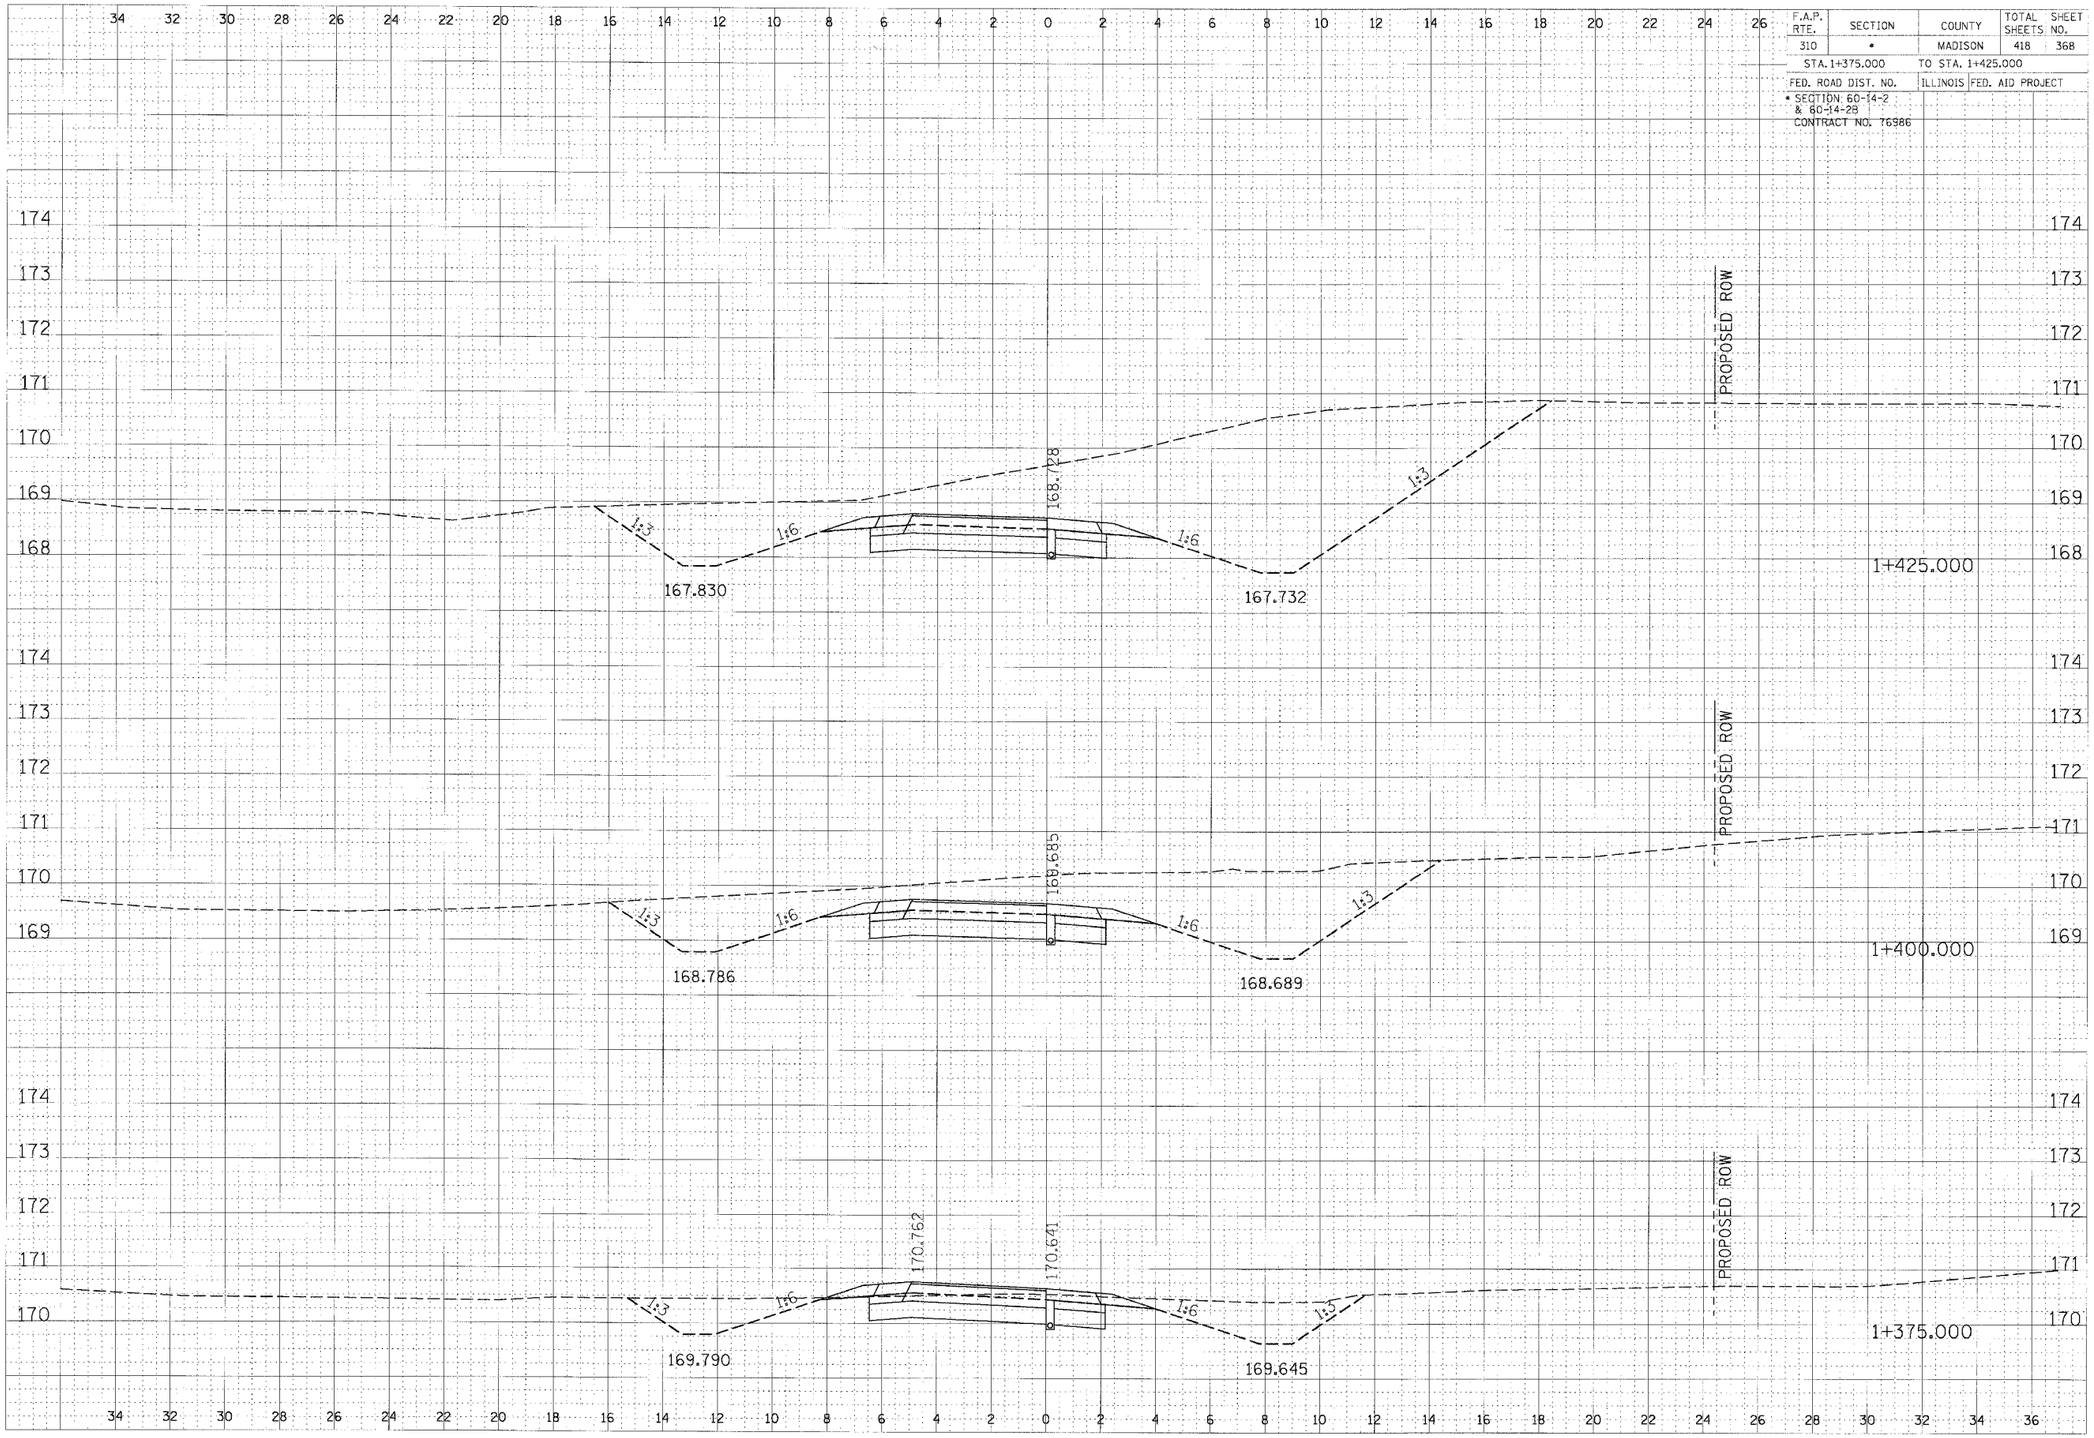

RAMP 4 CROSS SECTION, STA 1+375.000 TO STA 1+425.000

\Main\Planning\4451R_pavtg.dgn 1/22/2007 7:23:58 AM