CONTRACT NO. 76994

F.A.P. RTE.	SECTION	COUNTY	TOTAL SHEETS	SHEET NO.
789	•	MADISON	42	27
STA. 235+00		TO STA. 241+00		
• 125RS-1, 125I-2TS-2				

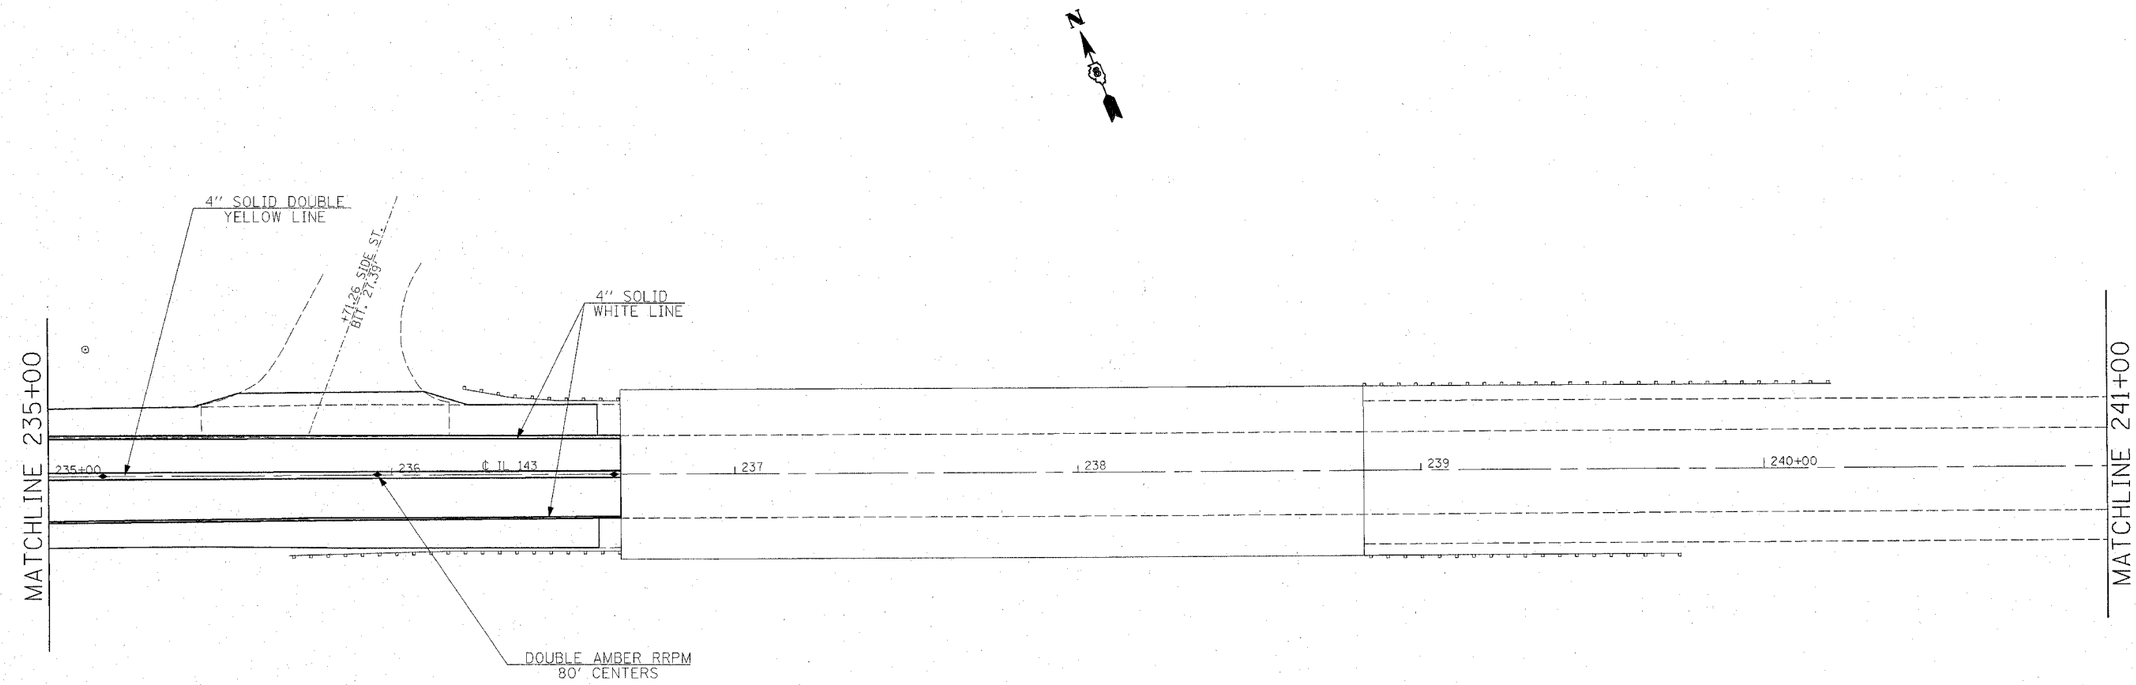

20' 0 20' 40'
SCALE: 1" = 20'

REVISIONS NAME	DATE

ILLINOIS DEPARTMENT OF TRANSPORTATION

PAVEMENT MARKING

FAP ROUTE 789
SECTION 125RS-1, 125I-2TS-2
MADISON COUNTY

SCALE: VERT. HORIZ.
DRAWN BY
DATE
CHECKED BY

PLOT DATE = 1/23/2007
FILE NAME = c:\projects\vol83486\plan\pmk83486a.dgn
PLOT SCALE = 20.4000 ' / IN.
REFERENCE = REF